




FRONT ELEVATION - SOUTH WEST

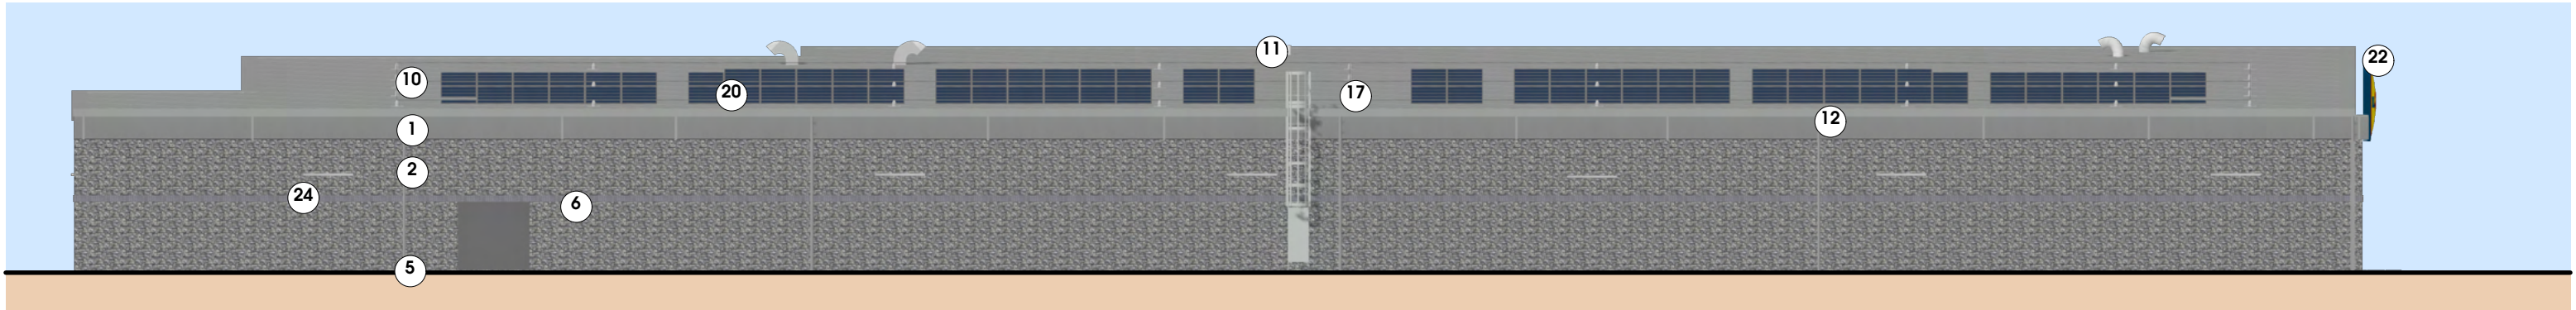

REAR ELEVATION - NORTH EAST

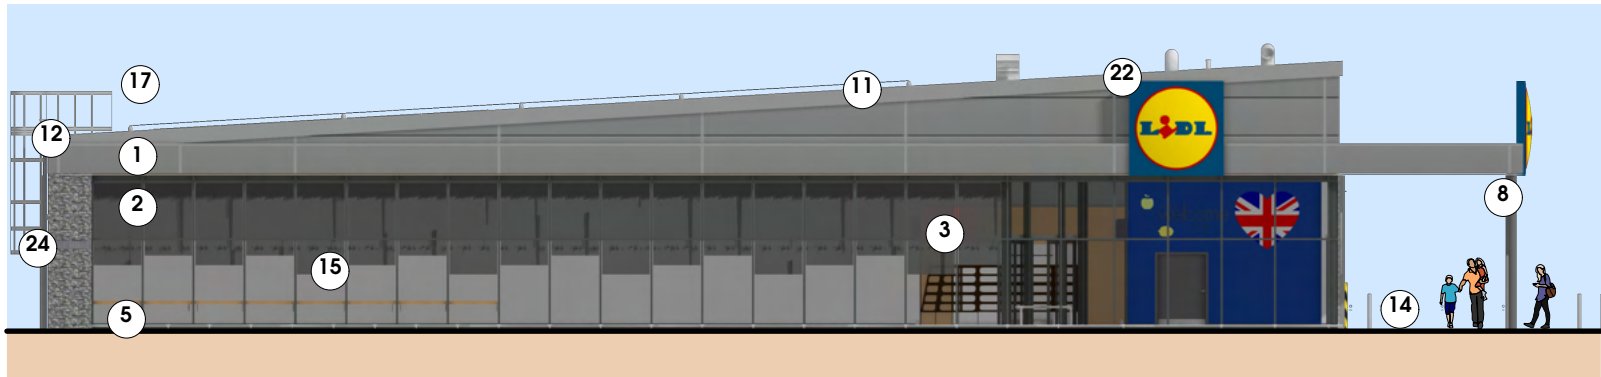

REAR ELEVATION - NORTH WEST

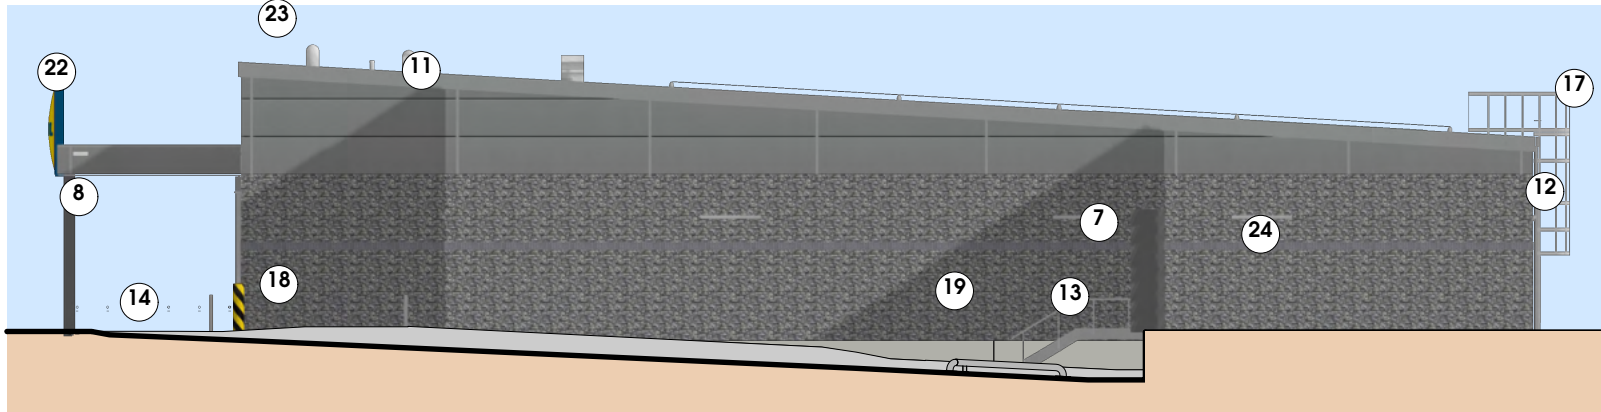

REAR ELEVATION - SOUTH EAST

MATERIALS KEY

- | | |
|----|---|
| 1 | INSULATED METAL CLADDING PANELS - COLOUR: GREY (RAL 9006) |
| 2 | LOCALLY SOURCED 'DRY STONE' WALLING HORIZONTALLY LAID COLOUR: GREY |
| 3 | CURTAIN WALLING - DOUBLE GLAZED UNITS - COLOUR: GREY (RAL 7024) |
| 4 | ENTRANCE DOORS - DOUBLE GLAZED UNITS - COLOUR: GREY (RAL 7024) |
| 5 | LOCALLY SOURCED 'DRY STONE' WALLING HORIZONTALLY LAID COLOUR: GREY BELOW DPC LEVEL |
| 6 | POWDER COATED STEEL DOORS - COLOUR: GREY (RAL 7024) |
| 7 | SECTIONAL DOOR - COLOUR: GREY (RAL 7024) |
| 8 | CANOPY COLUMN - COLOUR: GREY (RAL 7024) |
| 9 | NON OPENABLE FIXED SAFETY GLASS WINDOWS - FLASHING COLOUR: GREY (RAL 7024) |
| 10 | METAL COMPOSITE INSULATED ROOF PANELS - COLOUR: GREY (RAL 9006) |
| 11 | STEEL COPING FLASHING TO ROOF PERIMETER - COLOUR: GREY (RAL 9006) TO MATCH CLADDING. |
| 12 | ALUMINIUM GUTTERS AND RAIN WATER PIPES - COLOUR: GREY (RAL 9006) TO MATCH CLADDING. |
| 13 | GALVANISED METAL DRIVERS STEPS, STAIRCASE AND BALLUSTERS WITH HANDRAILS. ALL STEPS TO BE CONSTRUCTED IN ACCORDANCE WITH BUILDING REGS PART K. |
| 14 | STAINLESS STEEL TUBULAR TROLLEY GUIDES (MARINE GRADE 316) SPACES FOR WHEELCHAIR SHOPPING TROLLEYS AND TROLLEYS WITH BABY SEATS. FIXED WITH CONCRETE FOUNDATION. |
| 15 | STAINLESS STEEL CYCLE STANDS, 750mm HIGH, ROOT FIXED TO CONCRETE FOUNDATION. |
| 16 | BILLBOARD SIGNAGE INDICATIVE ONLY - FRAME COLOUR: GREY (RAL 7024) |
| 17 | ROOF ACCESS LADDER |
| 18 | CONCRETE FILLED GALVANISED STEEL HGV BOLLARD PAINTED BLACK & YELLOW AT 45DEG. |
| 19 | WALL-MOUNTED ASH TRAY SHOWN AS INDICATIVE ONLY, TO BE LOCATED CLOSE TO DRIVER'S STAIR |
| 20 | PV PANELS (INDICATIVE ONLY) |
| 21 | 2m PALADIN FENCE - COLOUR: GREY (RAL 7038) |
| 22 | LIDL SIGN. SUPPORTING FRAME COLOUR: BLUE (RAL 5010). |
| 23 | ROOF MOUNTED M&E OUTLETS (INDICATIVE ONLY) |
| 24 | STONE SOLDIER COURSE GREY BANDING |



THIS DRAWING IS COPYRIGHT, AND REMAINS THE PROPERTY OF HTC ARCHITECTS. IT MUST NOT BE REPRODUCED, USED, DISCLOSED OR TRANSMITTED TO THIRD PARTIES IN ANY FORM, IN WHOLE OR IN PART, WITHOUT PRIOR WRITTEN PERMISSION.

ALL DIMENSIONS SHOULD BE CHECKED ON SITE BEFORE WORK COMMENCES

SUBJECT TO RECEIPT OF TITLE DEED

DESIGN SUBJECT TO FURTHER SURVEYS AND CONSULTANT INFORMATION

B	27/08/2026	Model lighting updated	KA
A	19/08/2026	Dry stone cladding added	KA
Rev.	Date	Description	Drawn

htcarchitects

York Place Studio
8 Britannia Street
Leeds
LS1 2DZ
T:0113 244 3457
W: www.htcarchitects.co.uk
E: info@htcarchitects.co.uk

client
Lidl GB Ltd.



project
Kings Meadow -
Brecon LD3 8LQ

drawing title
Proposed Elevations

date April 2026

status Planning

scale 1:200 @ ISO A3

drawn KA checked BMS

job no. 3223 dwg no. P200 rev. B