


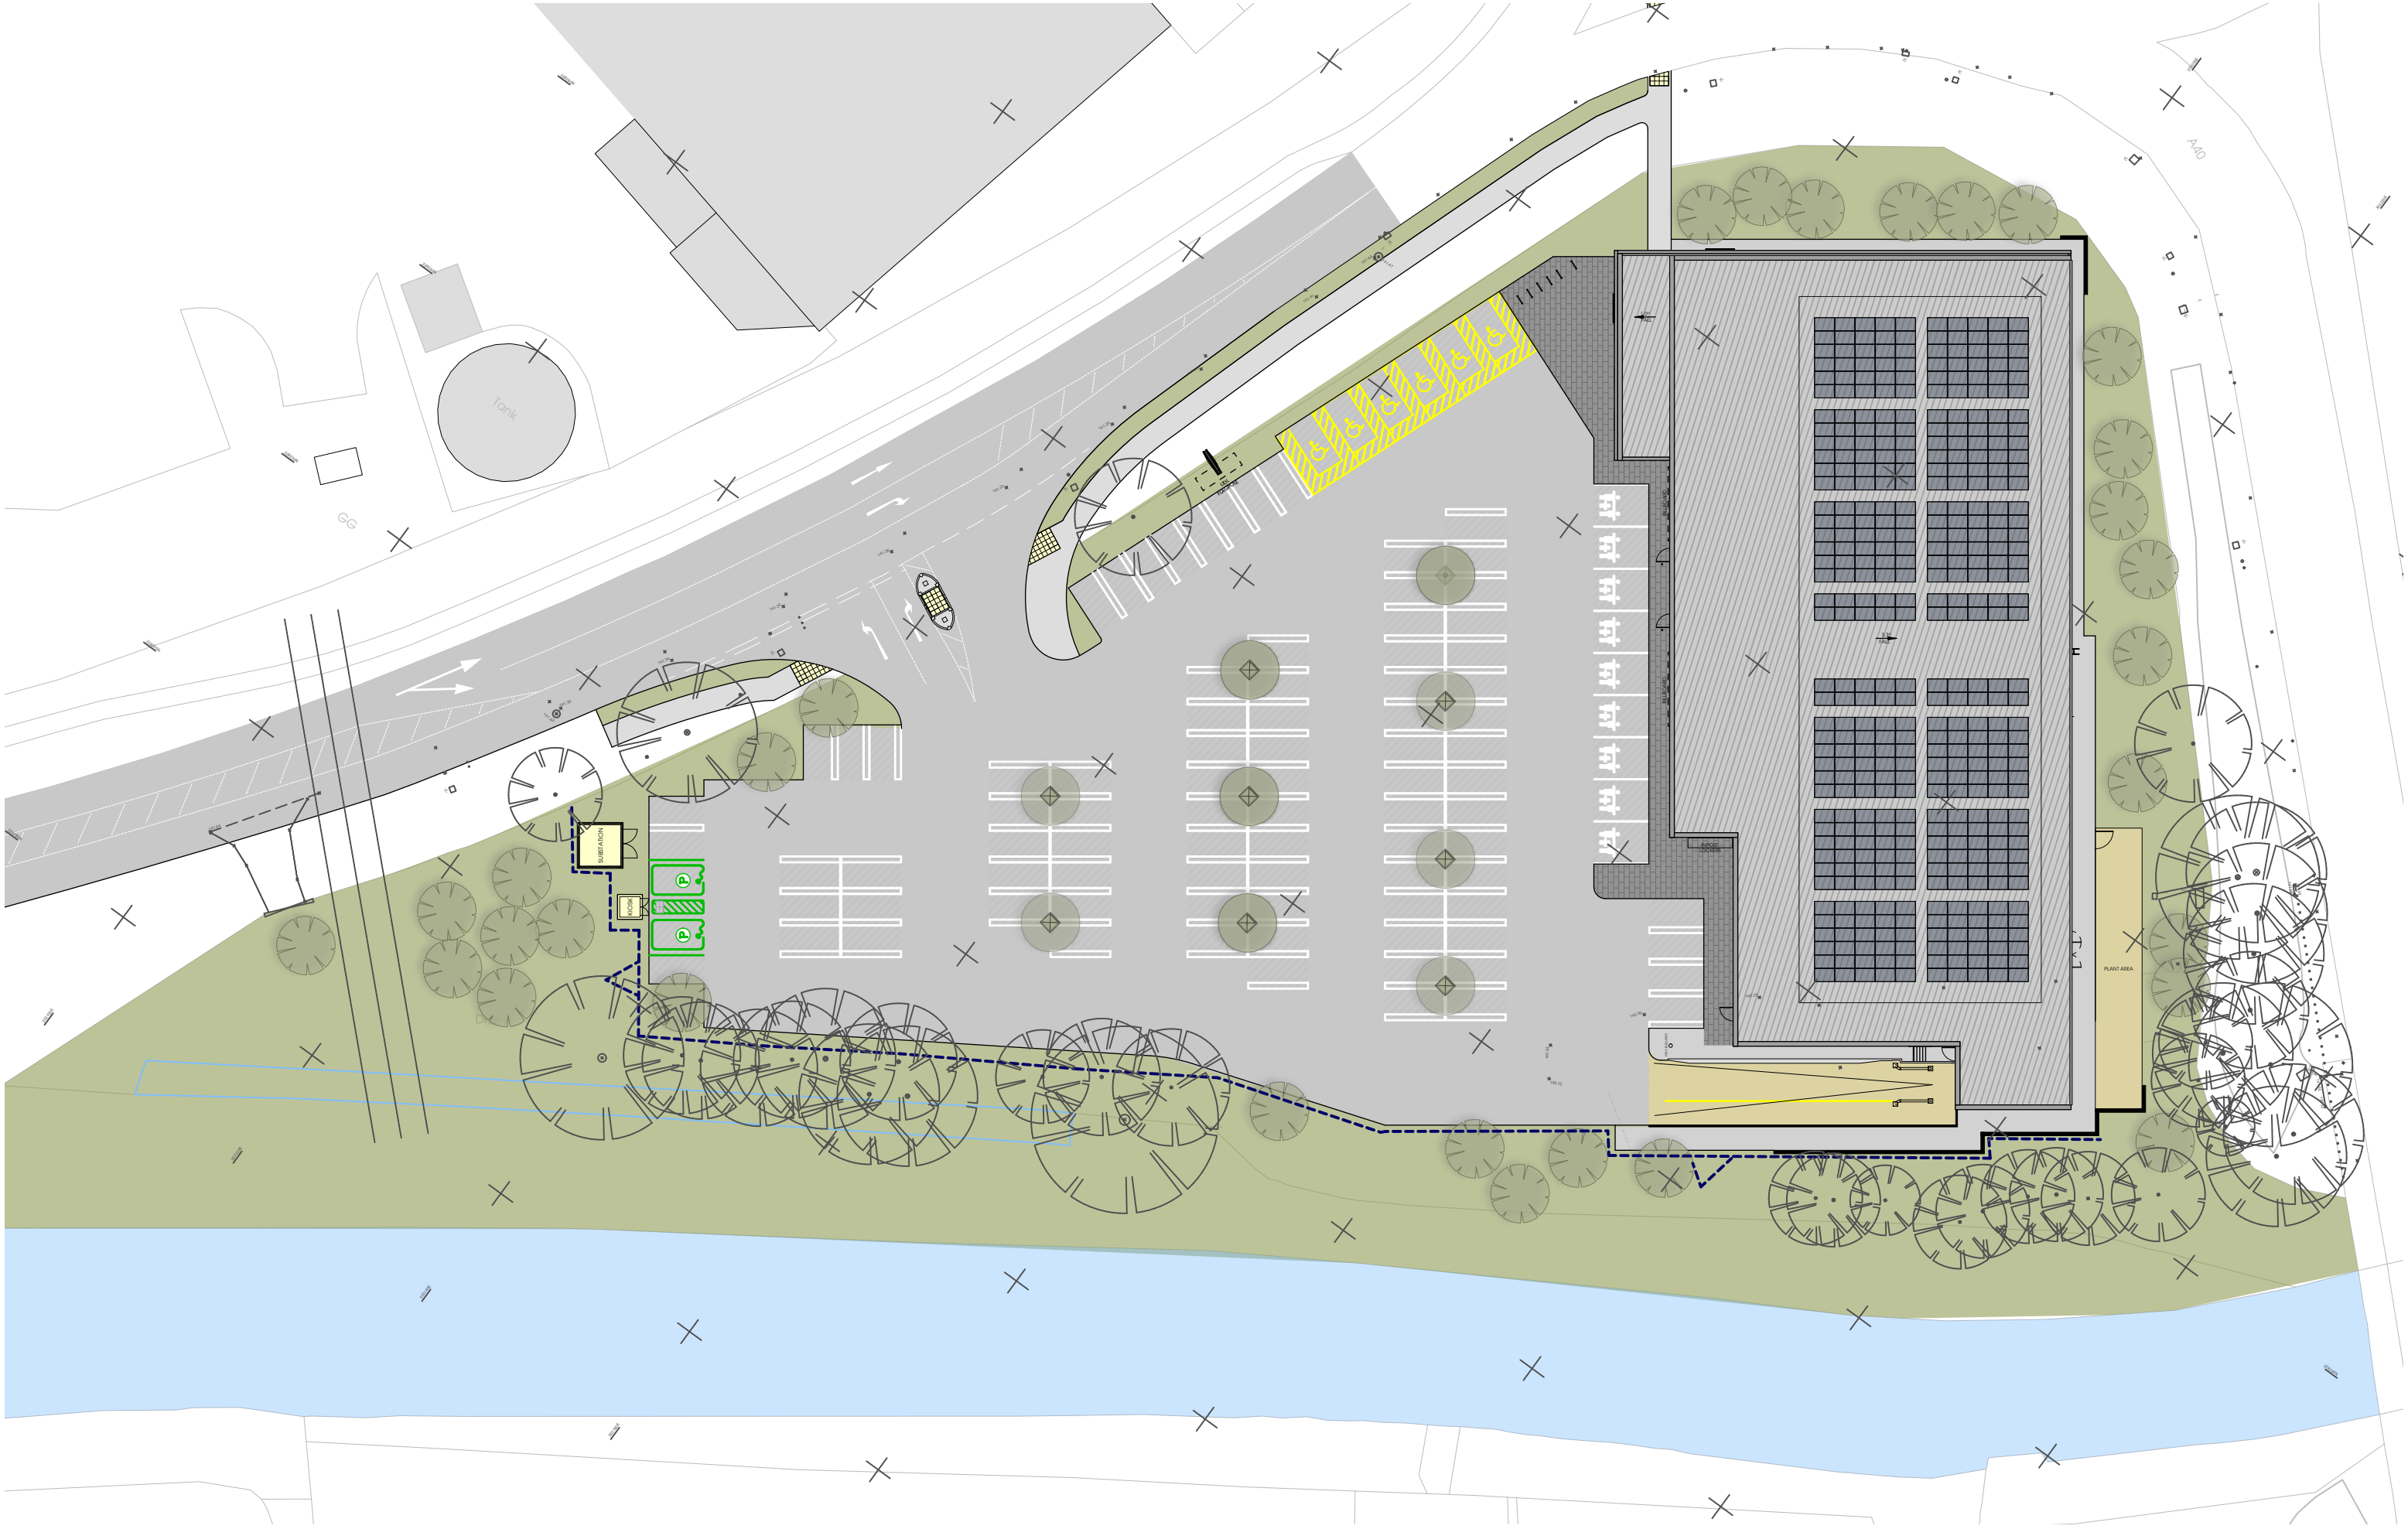


THIS DRAWING IS COPYRIGHT, AND REMAINS THE PROPERTY OF HTC ARCHITECTS. IT MUST NOT BE REPRODUCED, USED, DISCLOSED OR TRANSMITTED TO THIRD PARTIES IN ANY FORM, IN WHOLE OR IN PART, WITHOUT PRIOR WRITTEN PERMISSION.

ALL DIMENSIONS SHOULD BE CHECKED ON SITE BEFORE WORK COMMENCES

SUBJECT TO RECEIPT OF TITLE DEED

DESIGN SUBJECT TO FURTHER SURVEYS AND CONSULTANT INFORMATION

 

Rev.	Date	Description	Drawn
B	18/09/2026	2nd. EV spaces repositioned at next to the substation. 1.1m Conservation fence added as per landscape design proposal. Trees and planting amended to suit the latest landscape design.	MS
A	10/09/2026	Site Boundary removed from the drawing.	

htcarchitects

York Place Studio
8 Britannia Street
Leeds
LS1 2DZ

T: (0113) 244 3457

W: www.htcarchitects.co.uk
E: info@htcarchitects.co.uk

client
Lidl GB Ltd.



project
Kings Meadow -
Brecon LD3 8LQ

drawing title
Proposed GA Site Plan

date August 2026

status Planning

scale 1:500 @ ISO A3

drawn BMS checked -

job no. 3223 dwg no. P413 rev. B