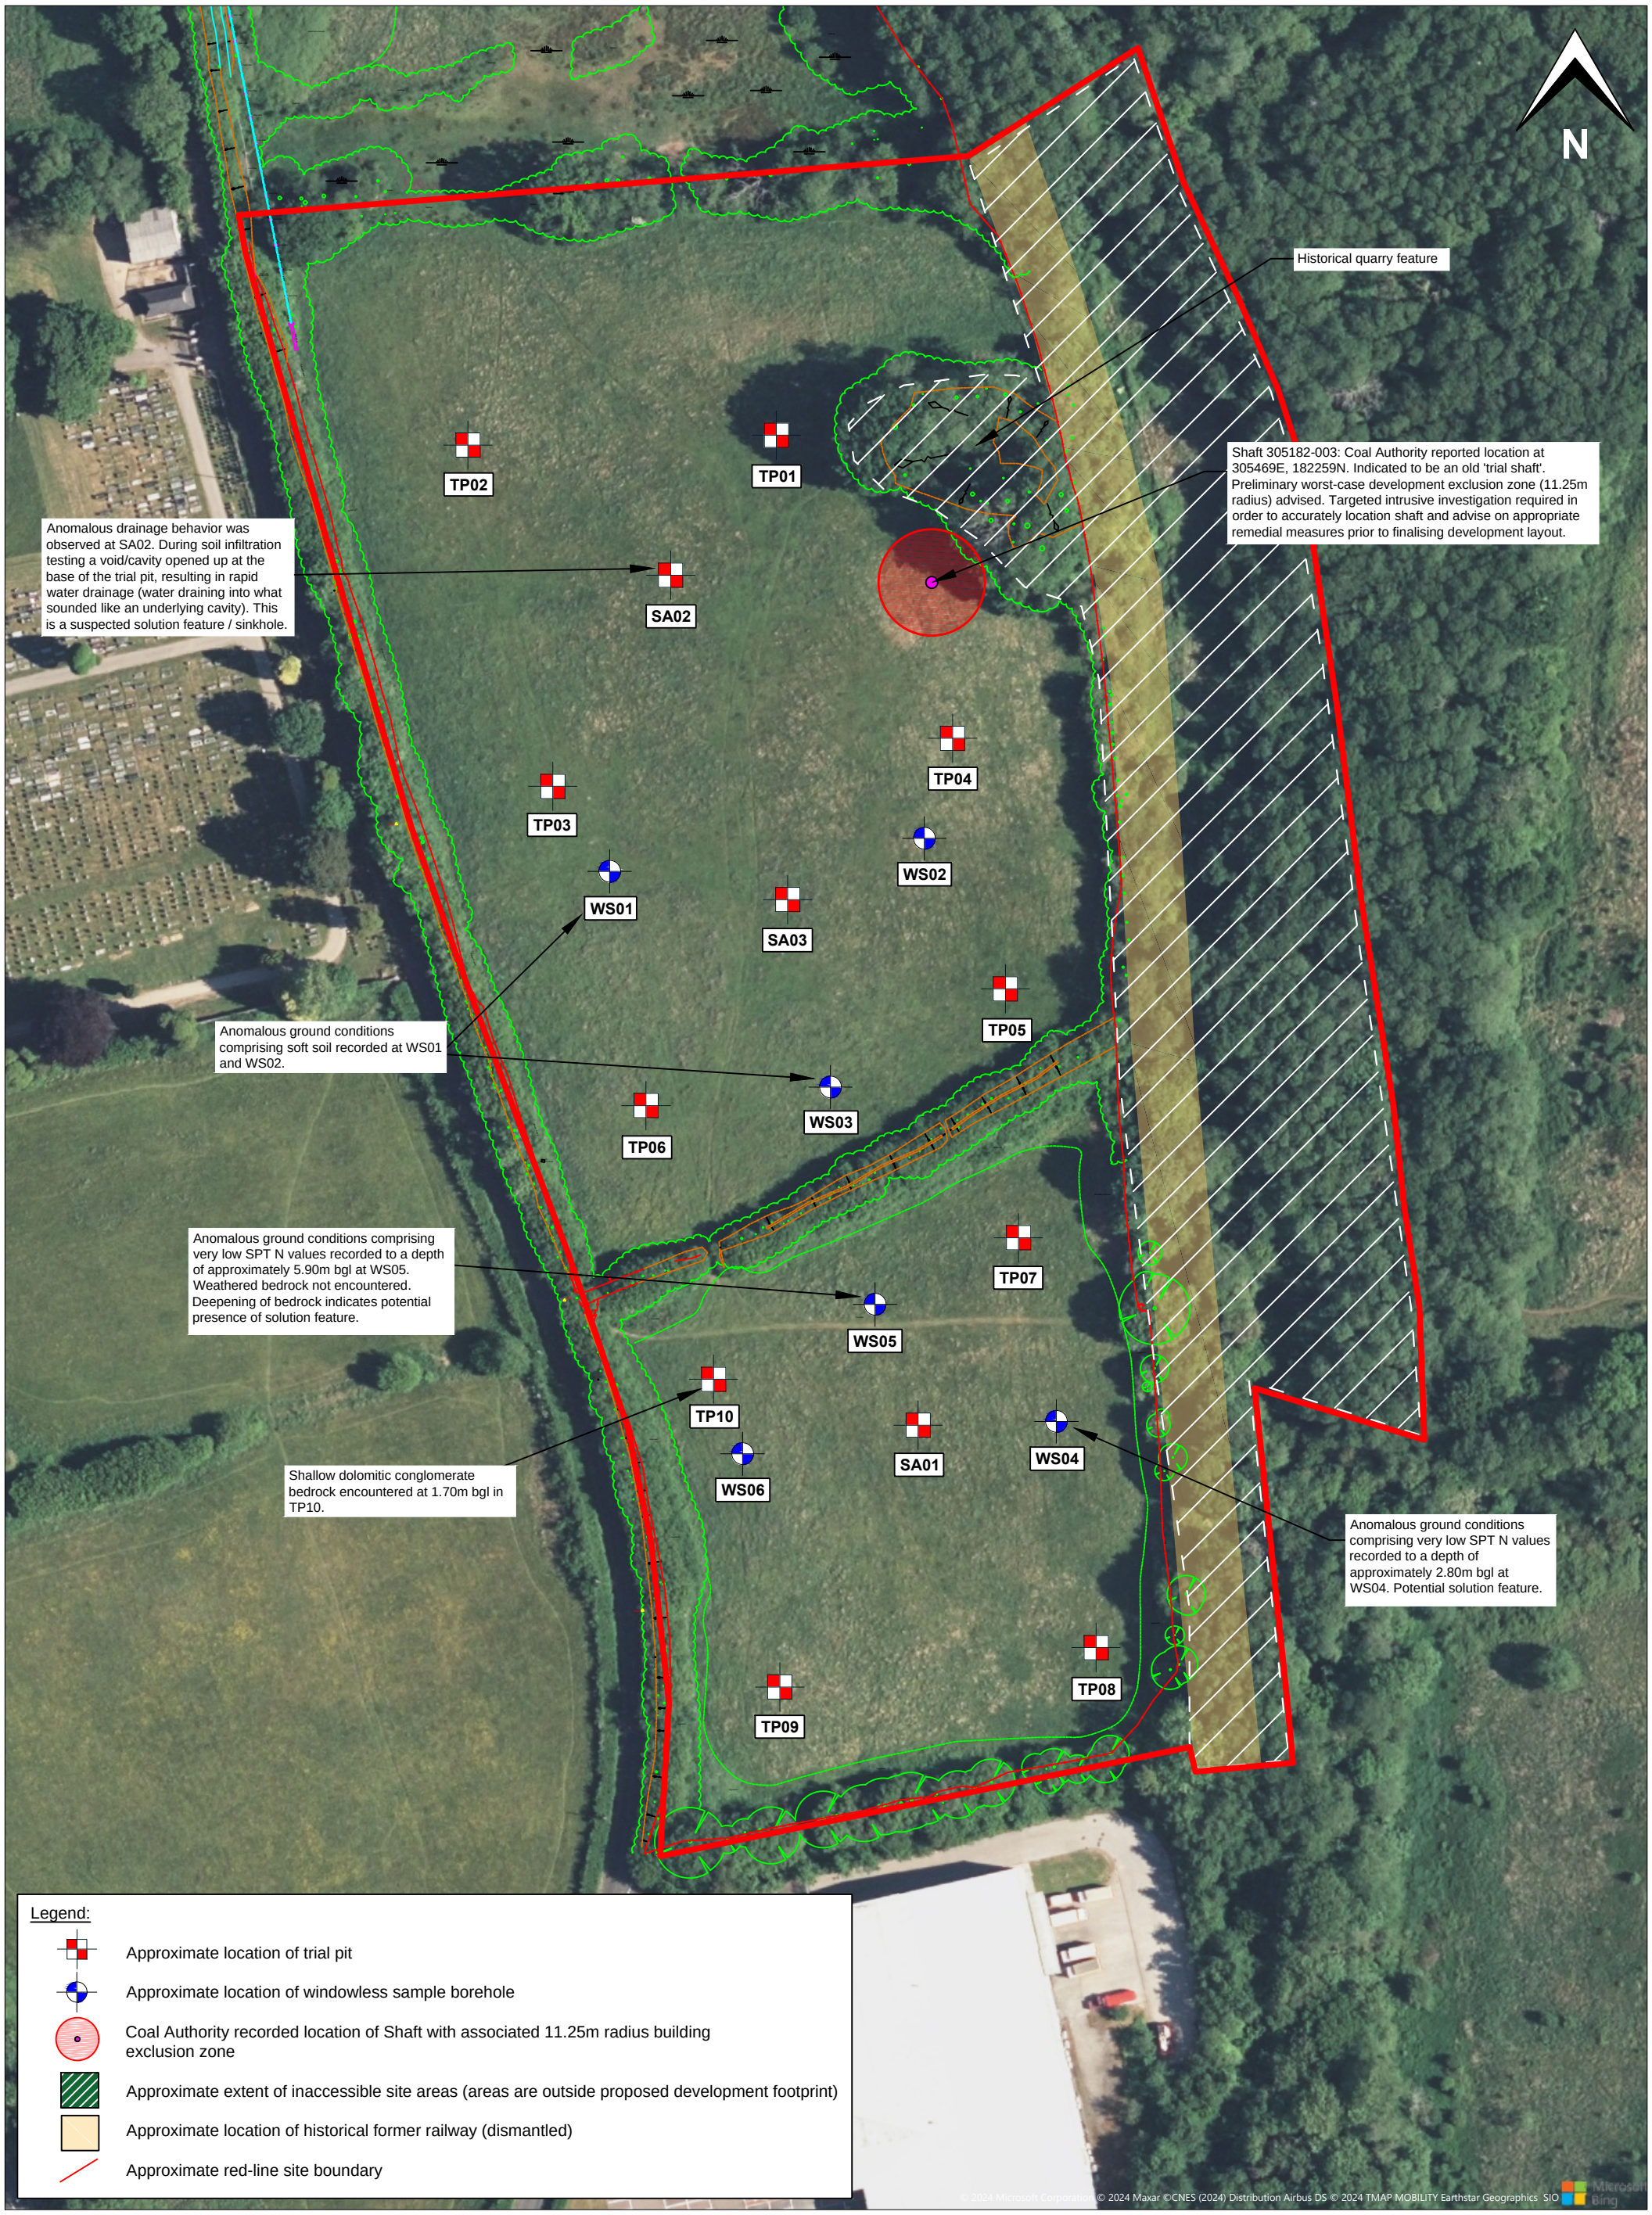

Figure 2: Site Plan

Project: Plot 2 (Area 17), Talbot Green	Job No.: 14391	Intégral Géotechnique	Integral House, 7 Beddau Way, Castlegate Business Park, Caerphilly, CF83 2AX. Tel: 029 2080 7991
Client: Talbot Green Developments Limited	Scale: 1:1,250 at A3		

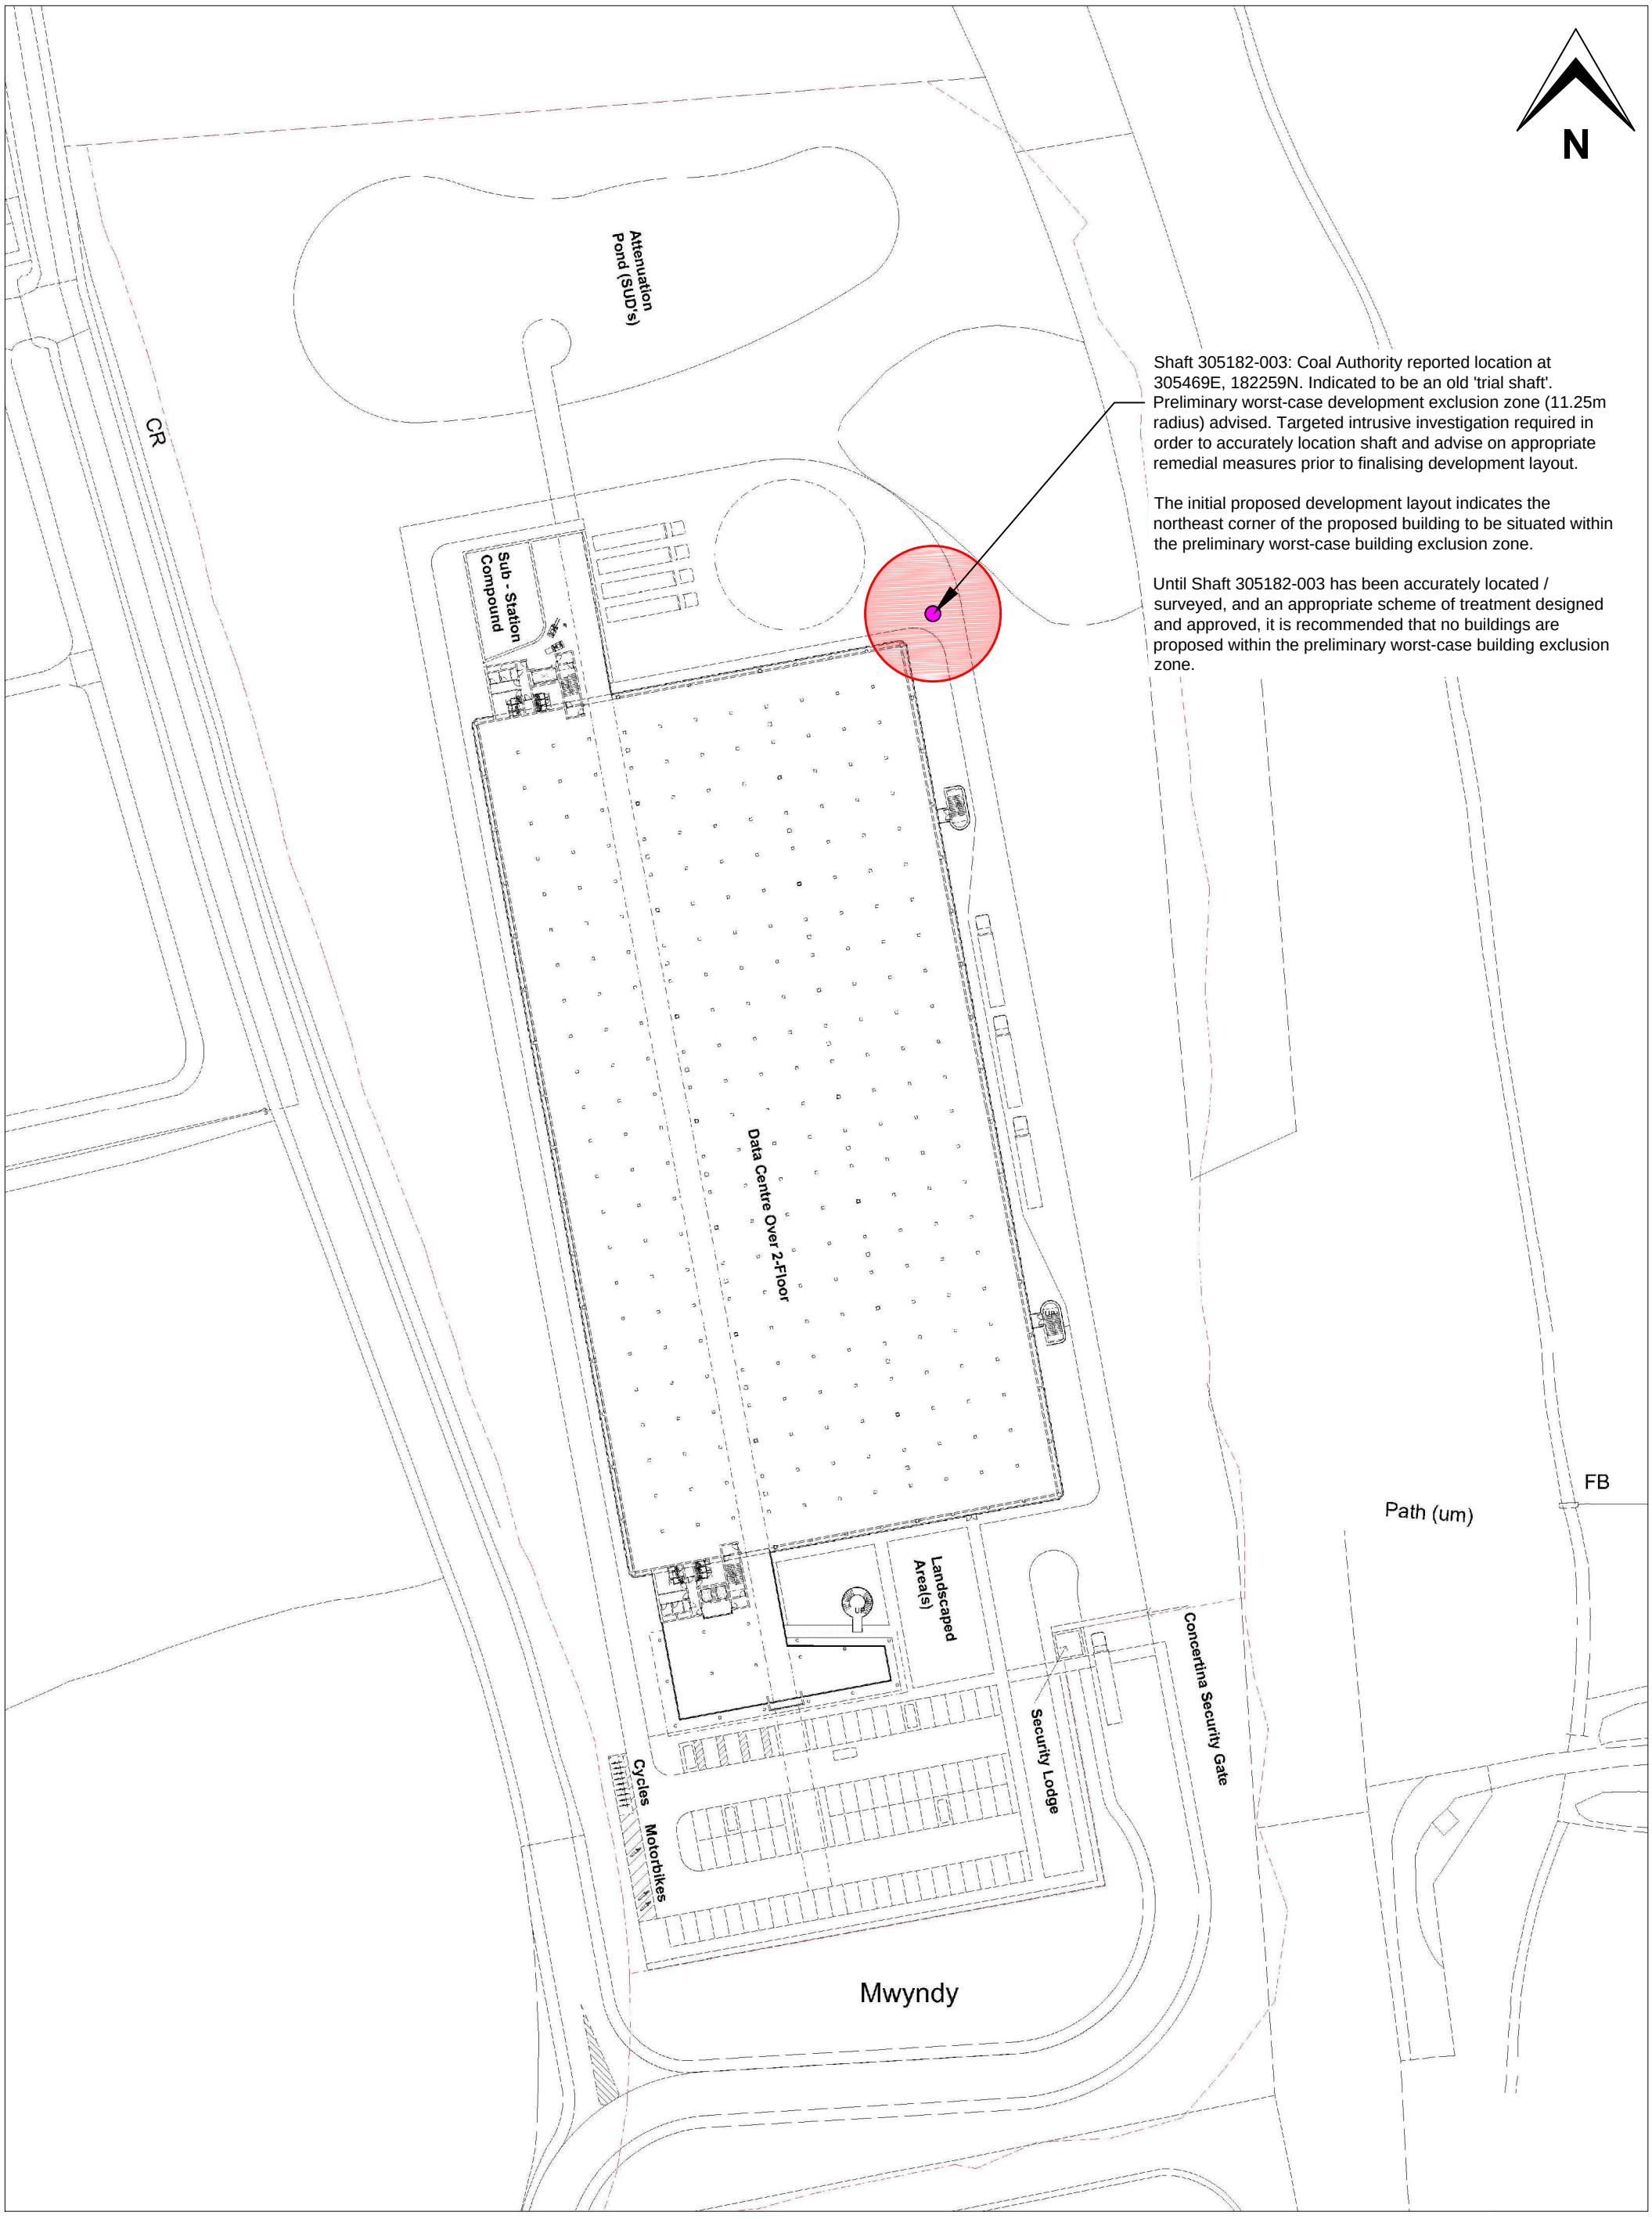

Figure 3: Indicative Proposed Development Layout

Project: Plot 2 (Area 17), Talbot Green	Job No.: 14391	Intégral Géotechnique	Integral House, 7 Beddau Way, Castlegate Business Park, Caerphilly, CF83 2AX. Tel: 029 2080 7991
Client: Talbot Green Developments Limited	Scale: NTS		