



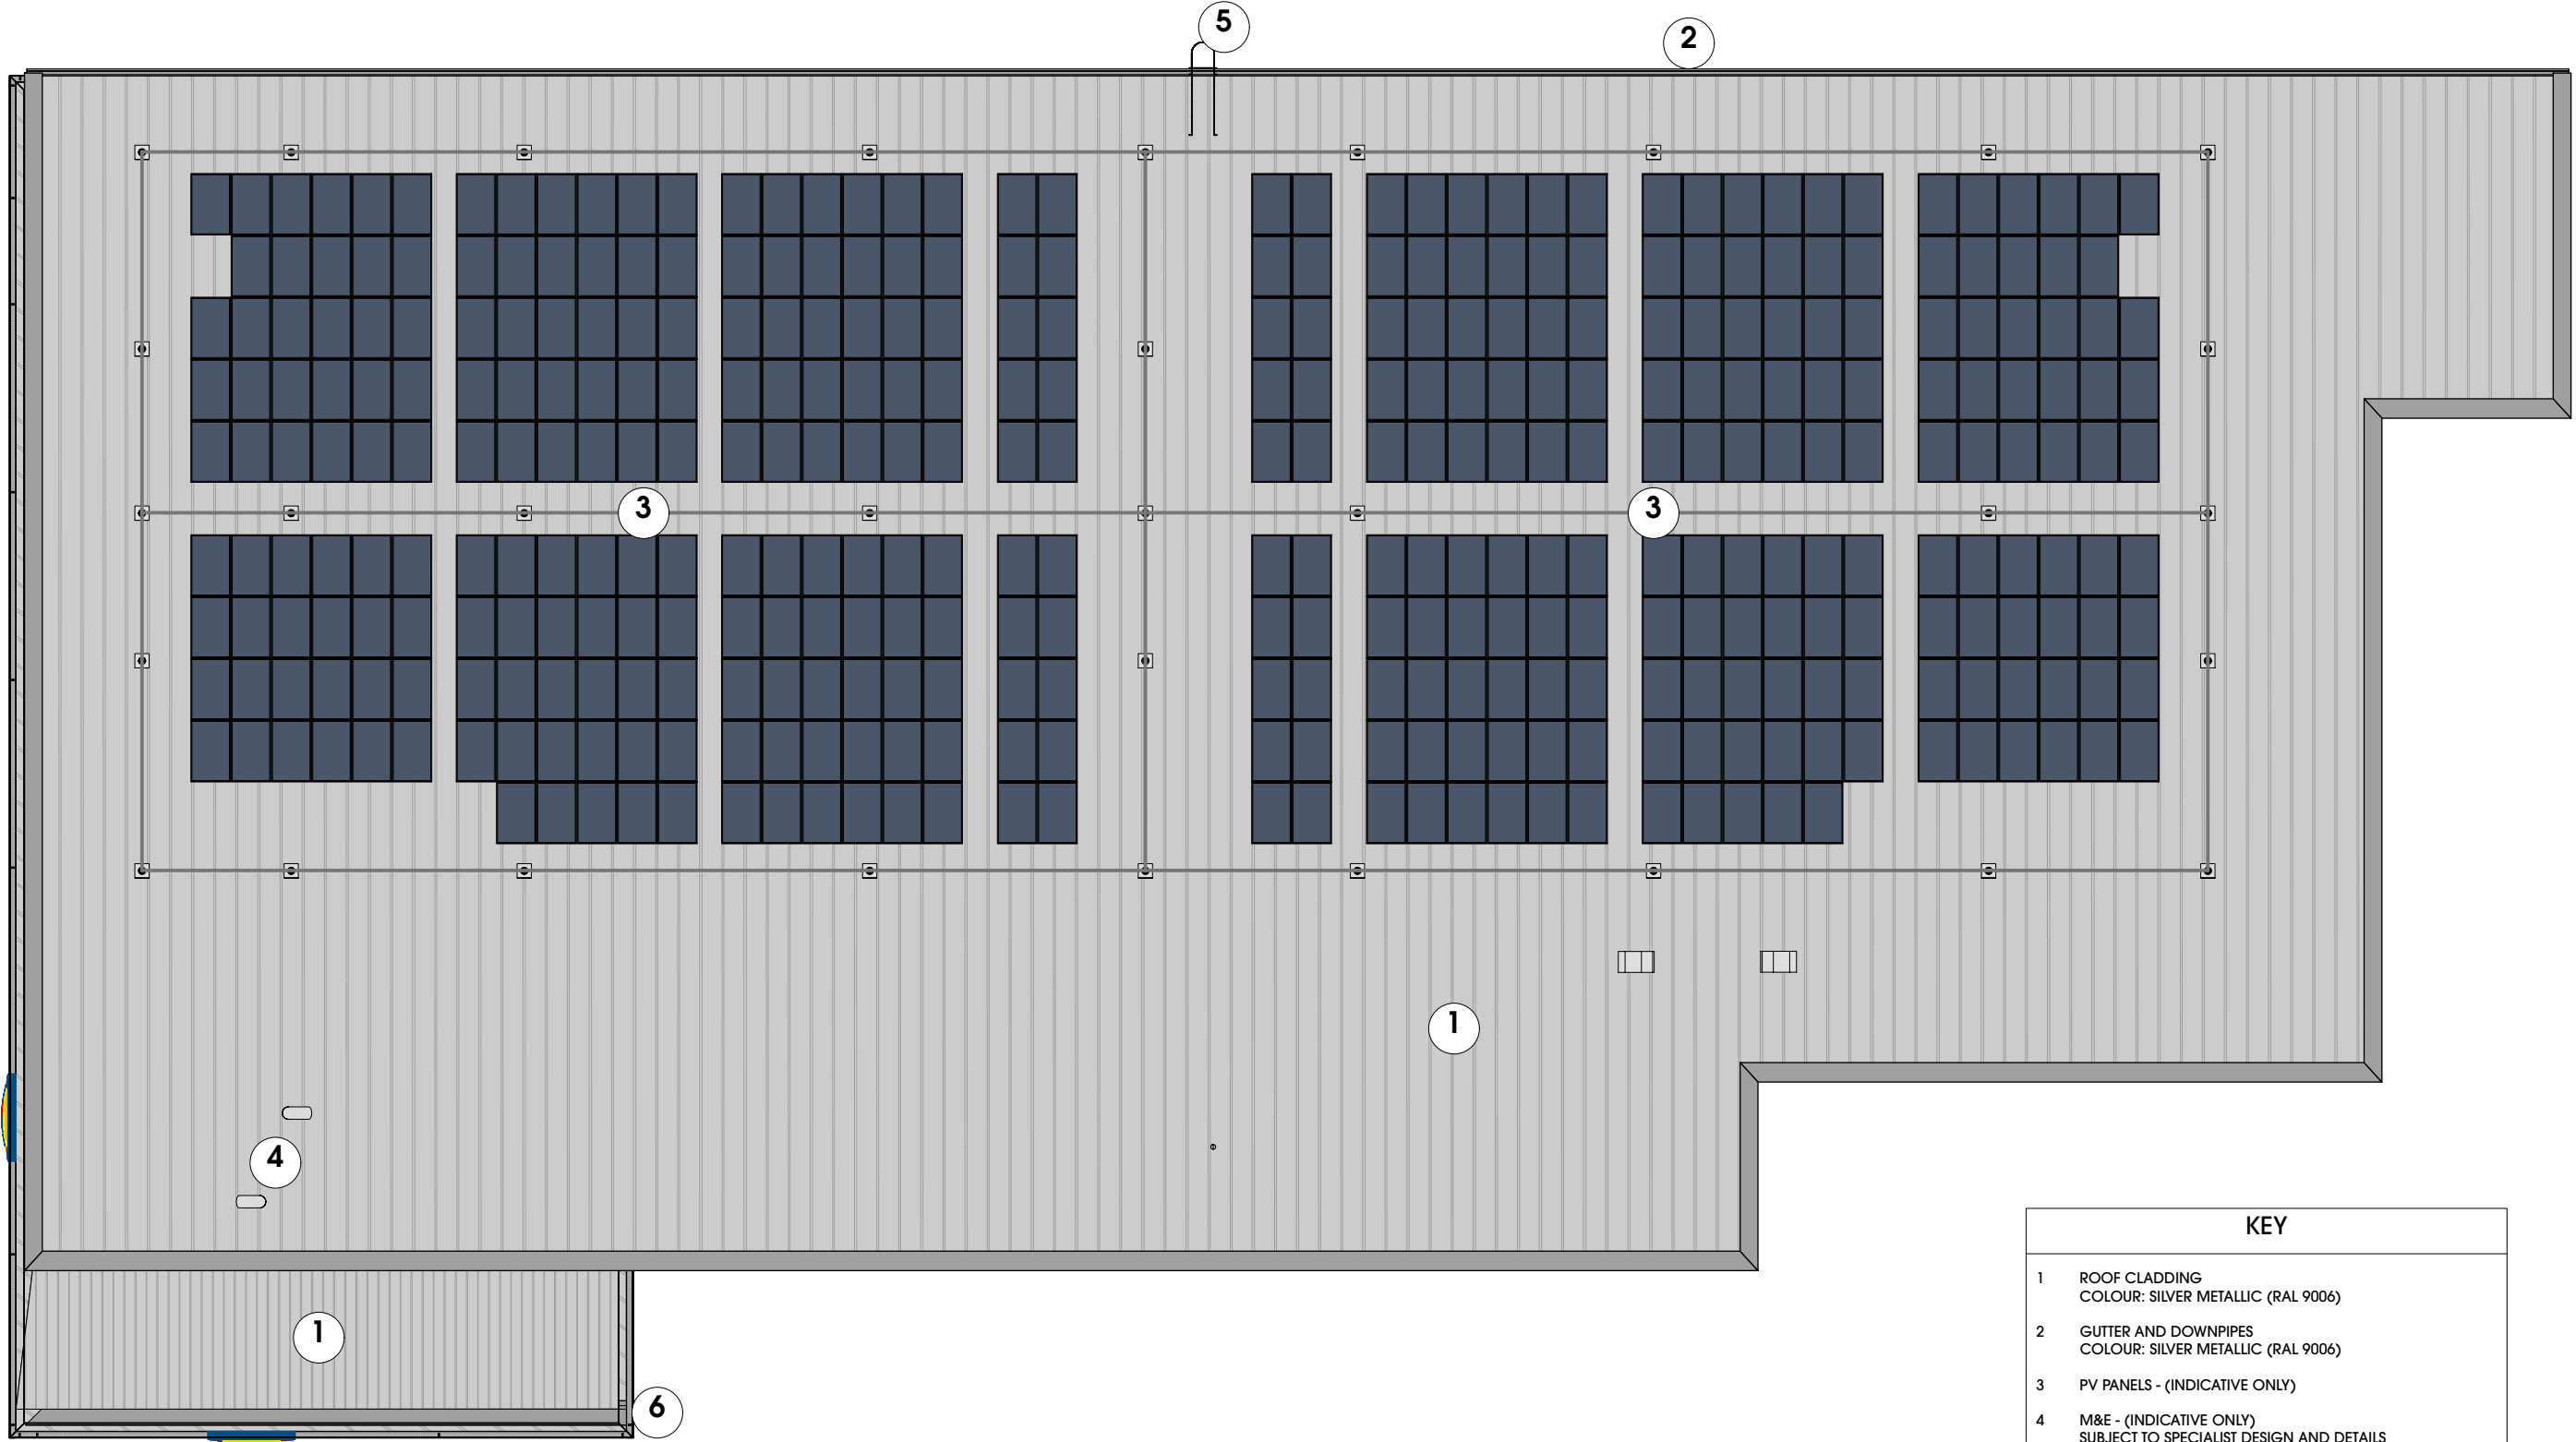

KEY	
1	ROOF CLADDING COLOUR: SILVER METALLIC (RAL 9006)
2	GUTTER AND DOWNPIPES COLOUR: SILVER METALLIC (RAL 9006)
3	PV PANELS - (INDICATIVE ONLY)
4	M&E - (INDICATIVE ONLY) SUBJECT TO SPECIALIST DESIGN AND DETAILS
5	ROOF ACCESS LADDER
6	400x100 WEIR OVERFLOW

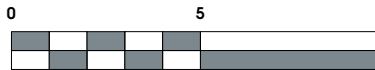

Rev.	Date	Description	Drawn

