


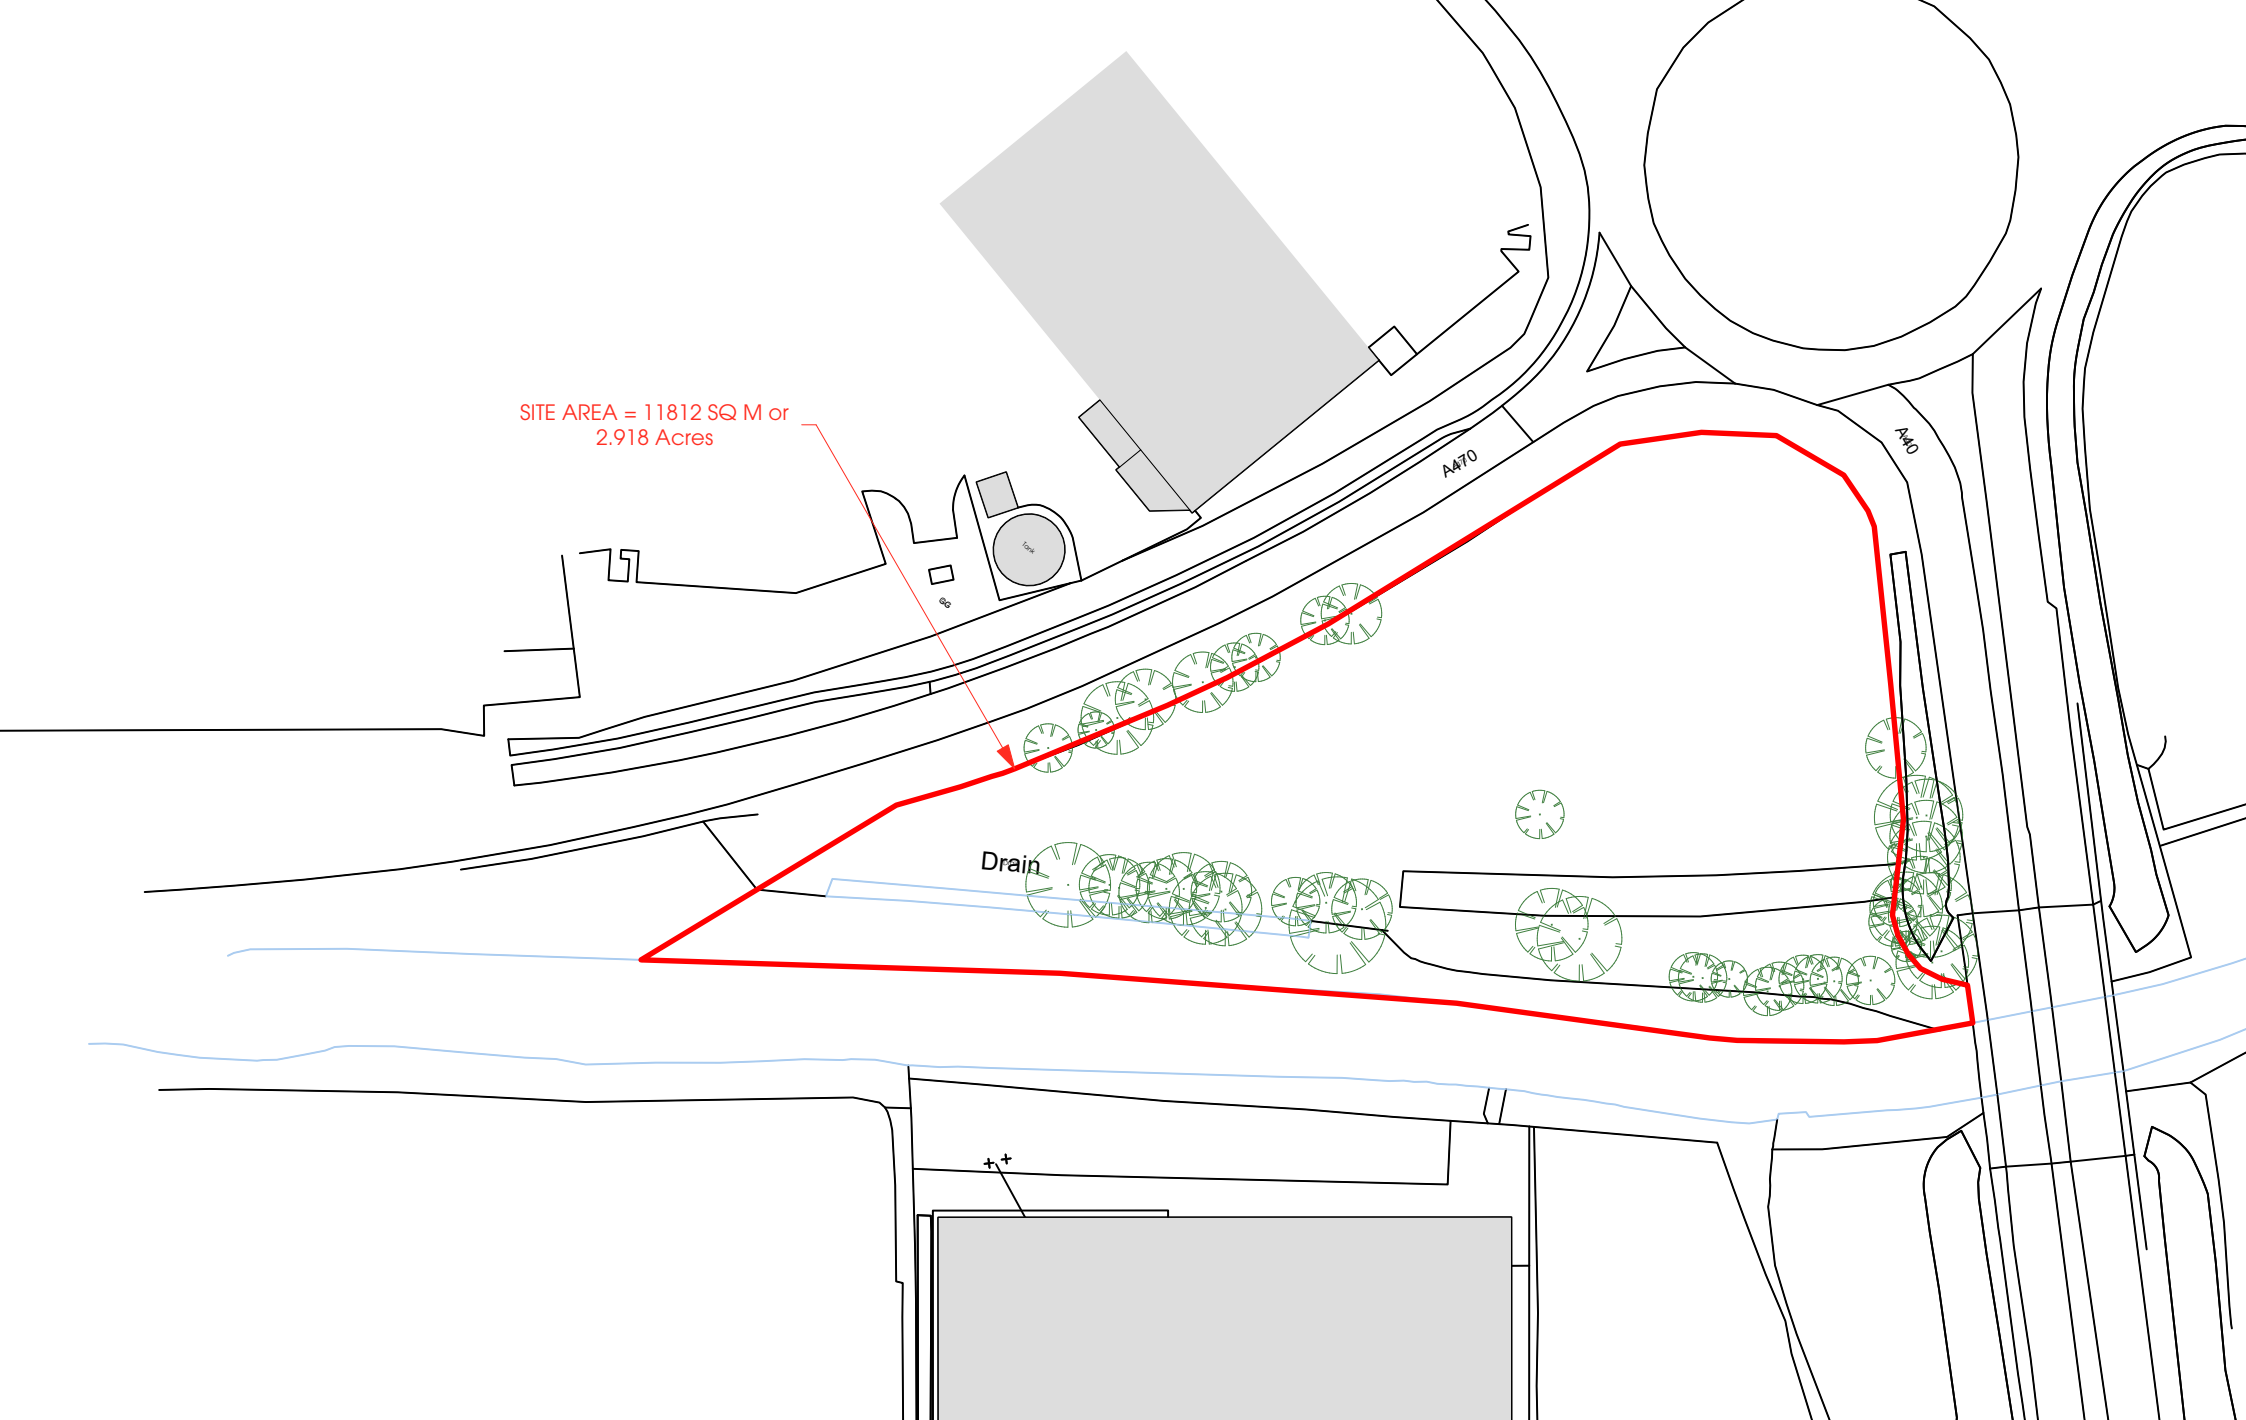

SITE AREA = 11812 SQ M or
2.918 Acres

Drain


++

THIS DRAWING IS COPYRIGHT, AND REMAINS THE PROPERTY OF HIC ARCHITECTS. IT MUST NOT BE REPRODUCED, USED, DISCLOSED OR TRANSMITTED TO THIRD PARTIES IN ANY FORM, IN WHOLE OR IN PART, WITHOUT PRIOR WRITTEN PERMISSION.

ALL DIMENSIONS SHOULD BE CHECKED ON SITE BEFORE WORK COMMENCES

SUBJECT TO RECEIPT OF TITLE DEED

DESIGN SUBJECT TO FURTHER SURVEYS AND CONSULTANT INFORMATION

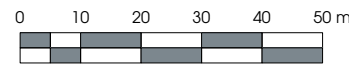

Site Boundary and Site Area updated after			No.
A.	Date	Description	Drawn
1	02/01/2025	Design review	

htcarchitects

York Place Studio
8 Belinfante Street
Leeds
LS1 2DZ
T: 0113 244 3457
W: www.htcarchitects.co.uk
E: info@htcarchitects.co.uk

client
Lidl GB Ltd.



project
Kings Meadow -
Brecon LD3 8LQ

drawing title
Site Location Plan

date	April 2026
status	Planning
scale	1:1250 @ A4
drawn	KA
checked	BMS
job no.	3223
dwg no.	P400
rev.	A