CA-2024-PKHSCRT-05 Rev A
2 June 2025
Revised Layout
CA-2024-PKHSCRT-05 Rev B
13 June 2025
Revised Layout

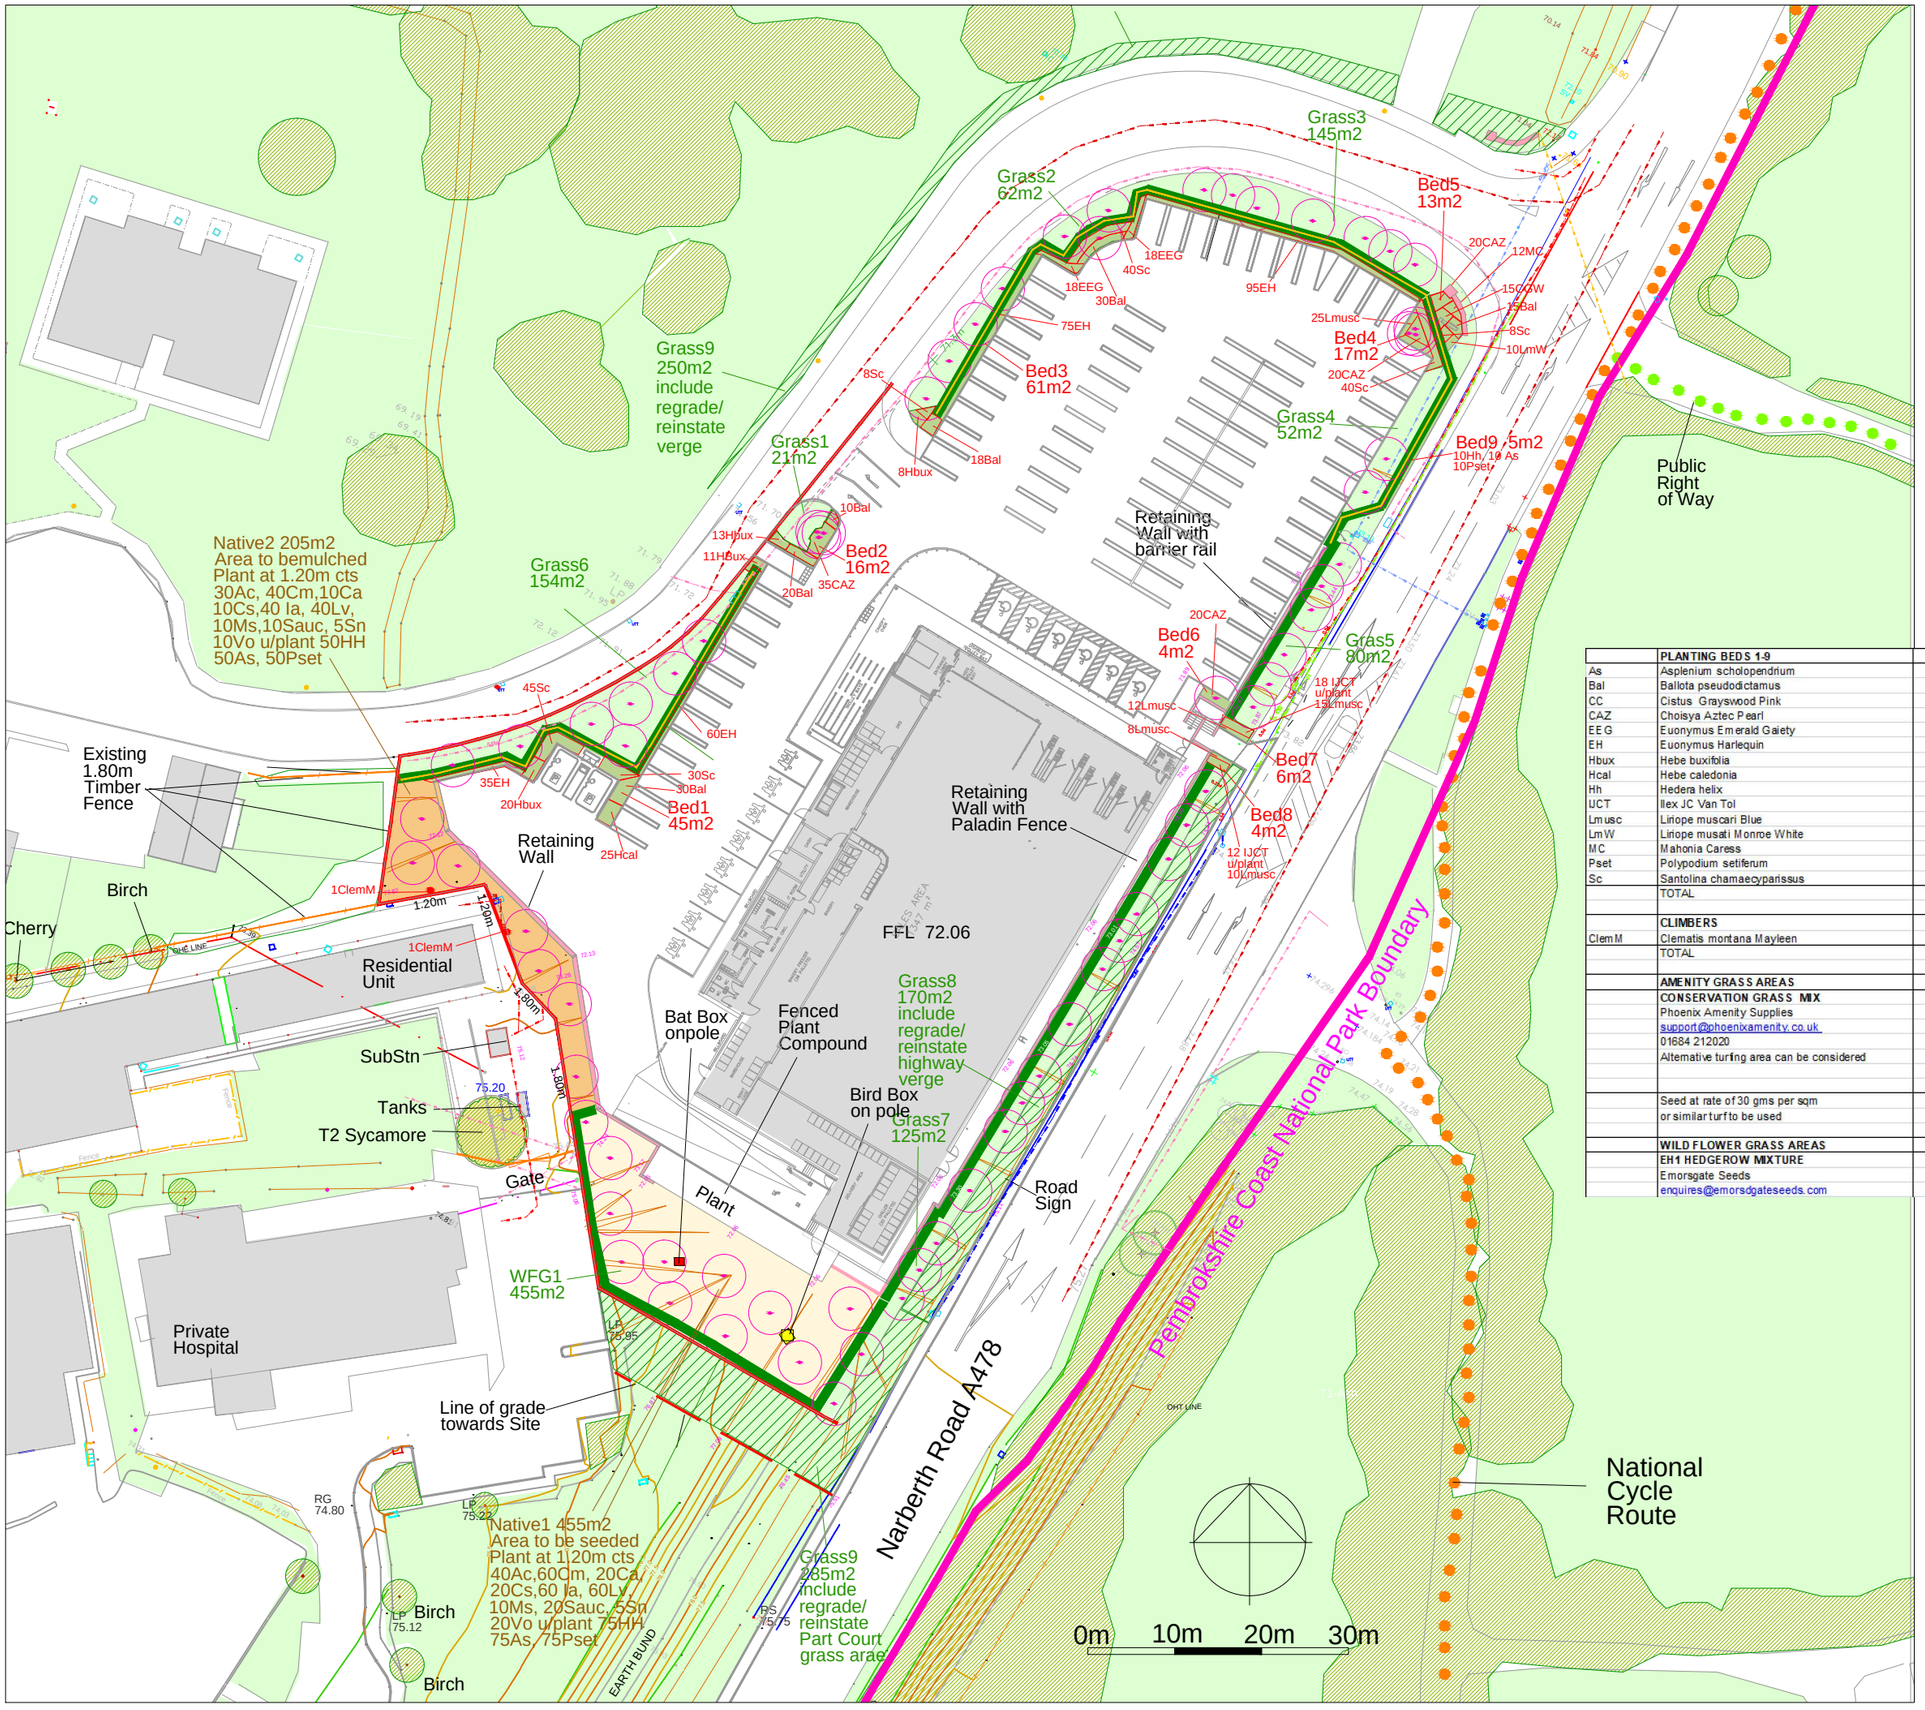

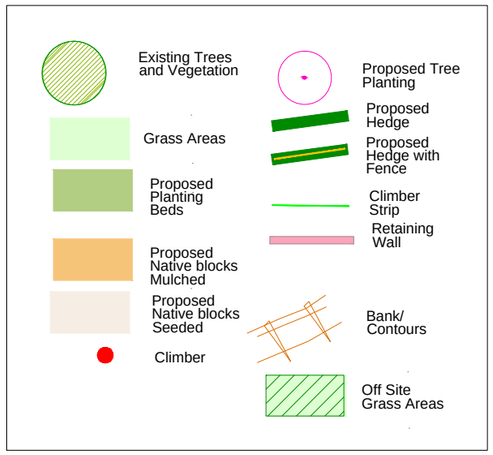

	PLANTING BEDS 1-9					171 m2
As	Asplenium scholopendrium	N		Harts Tongue Fern	2Lpot	10 No
Bal	Ballota pseudodictamus		P	False Dittany	20-30cm 2Lpot	153 No
CC	Cistus Grayswood Pink			Rock Rose	45-60cm 3Lpot	30 No
CAZ	Choisya Aztec Pearl			Mexican Orange	45-60cm 3Lpot	115 No
EEG	Euonymus Emerald Gaiety			DwarfEuonymus	20-30cm 2Lpot	36 No
EH	Euonymus Harlequin			DwarfEuonymus	20-30cm 2Lpot	265 No
Hbux	Hebe buxifolia		P	Hebe	20-30cm 2Lpot	41 No
Hcal	Hebe caledonia		P	Hebe	20-30cm 2Lpot	25 No
Hh	Hedera helix	N	P	Ivy	60-90cm 2Lpot	10 No
IJCT	Ilex JC Van Tol		P	Form of Holly	30-45cm 3Lpot	30 No
Lmusc	Liriope muscari Blue			Lily Turf	2Lpot	70 No
LmW	Liriope musati Monroe White			Lily Turf	2Lpot	10 No
MC	Mahonia Caress		P	Type of Mahonia	30-45cm 3Lpot	12 No
Pset	Polypodium setiferum	N		Evergreem Fern	2Lpot	10 No
Sc	Santolina chamaecyparissus			Lavender Cotton	30-45cm 3Lpot	171 No
	TOTAL					988 No
	CLIMBERS					
ClemM	Clematis montana Mayleen			Scented Clematis	60-90cm 2Lpot	2 No
	TOTAL					2 No
	AMENITY GRASS AREAS				G1 to G10	1422 m2
	CONSERVATION GRASS MIX					
	Phoenix Amenity Supplies	N		Slender Creeping Red Fescue		20 %
	support@phoenixamenity.co.uk	N		Creeping Red Fescue		40 %
	01684 212020	N		Smooth Stalked Meadow Grass		7 %
	Alternative turfing area can be considered	N		Hard Fescue		10 %
		N		Chewings Fescue		20 %
		N		Browntop Bent		3 %
	Seed at rate of 30 gms per sqm					100 %
	or similar turf to be used					
	WILD FLOWER GRASS AREAS			NATIVE BLOCK 1	WFG1	455 m2
	EH1 HEDGEROW MIXTURE					
	Emorsgate Seeds					
	enquires@emorsdgateseeds.com					

Corscadden Associates
77 Fairleigh Road
Cardiff. CF11 9JW
Tel 07966 423074
email ca@corscaddenassociates.com

Project
PARK HOUSE COURT
NEW HEDGES
SA70 8TJ

Drawing Title
LANDSCAPE PROPOSALS
PLANTING BEDS-GRASS

Scale
1:500 at A2

Date
5 November 2024

Drawing No
CA-2024-PKHSCRT-05 Rev B