
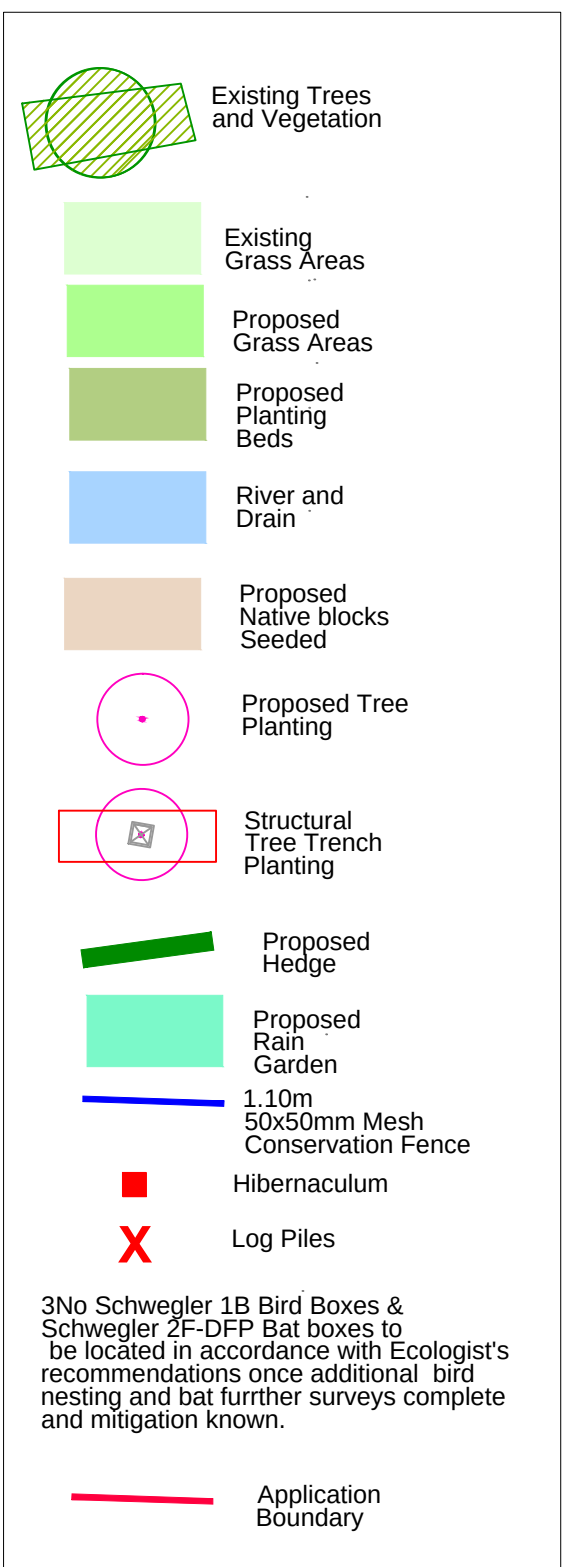


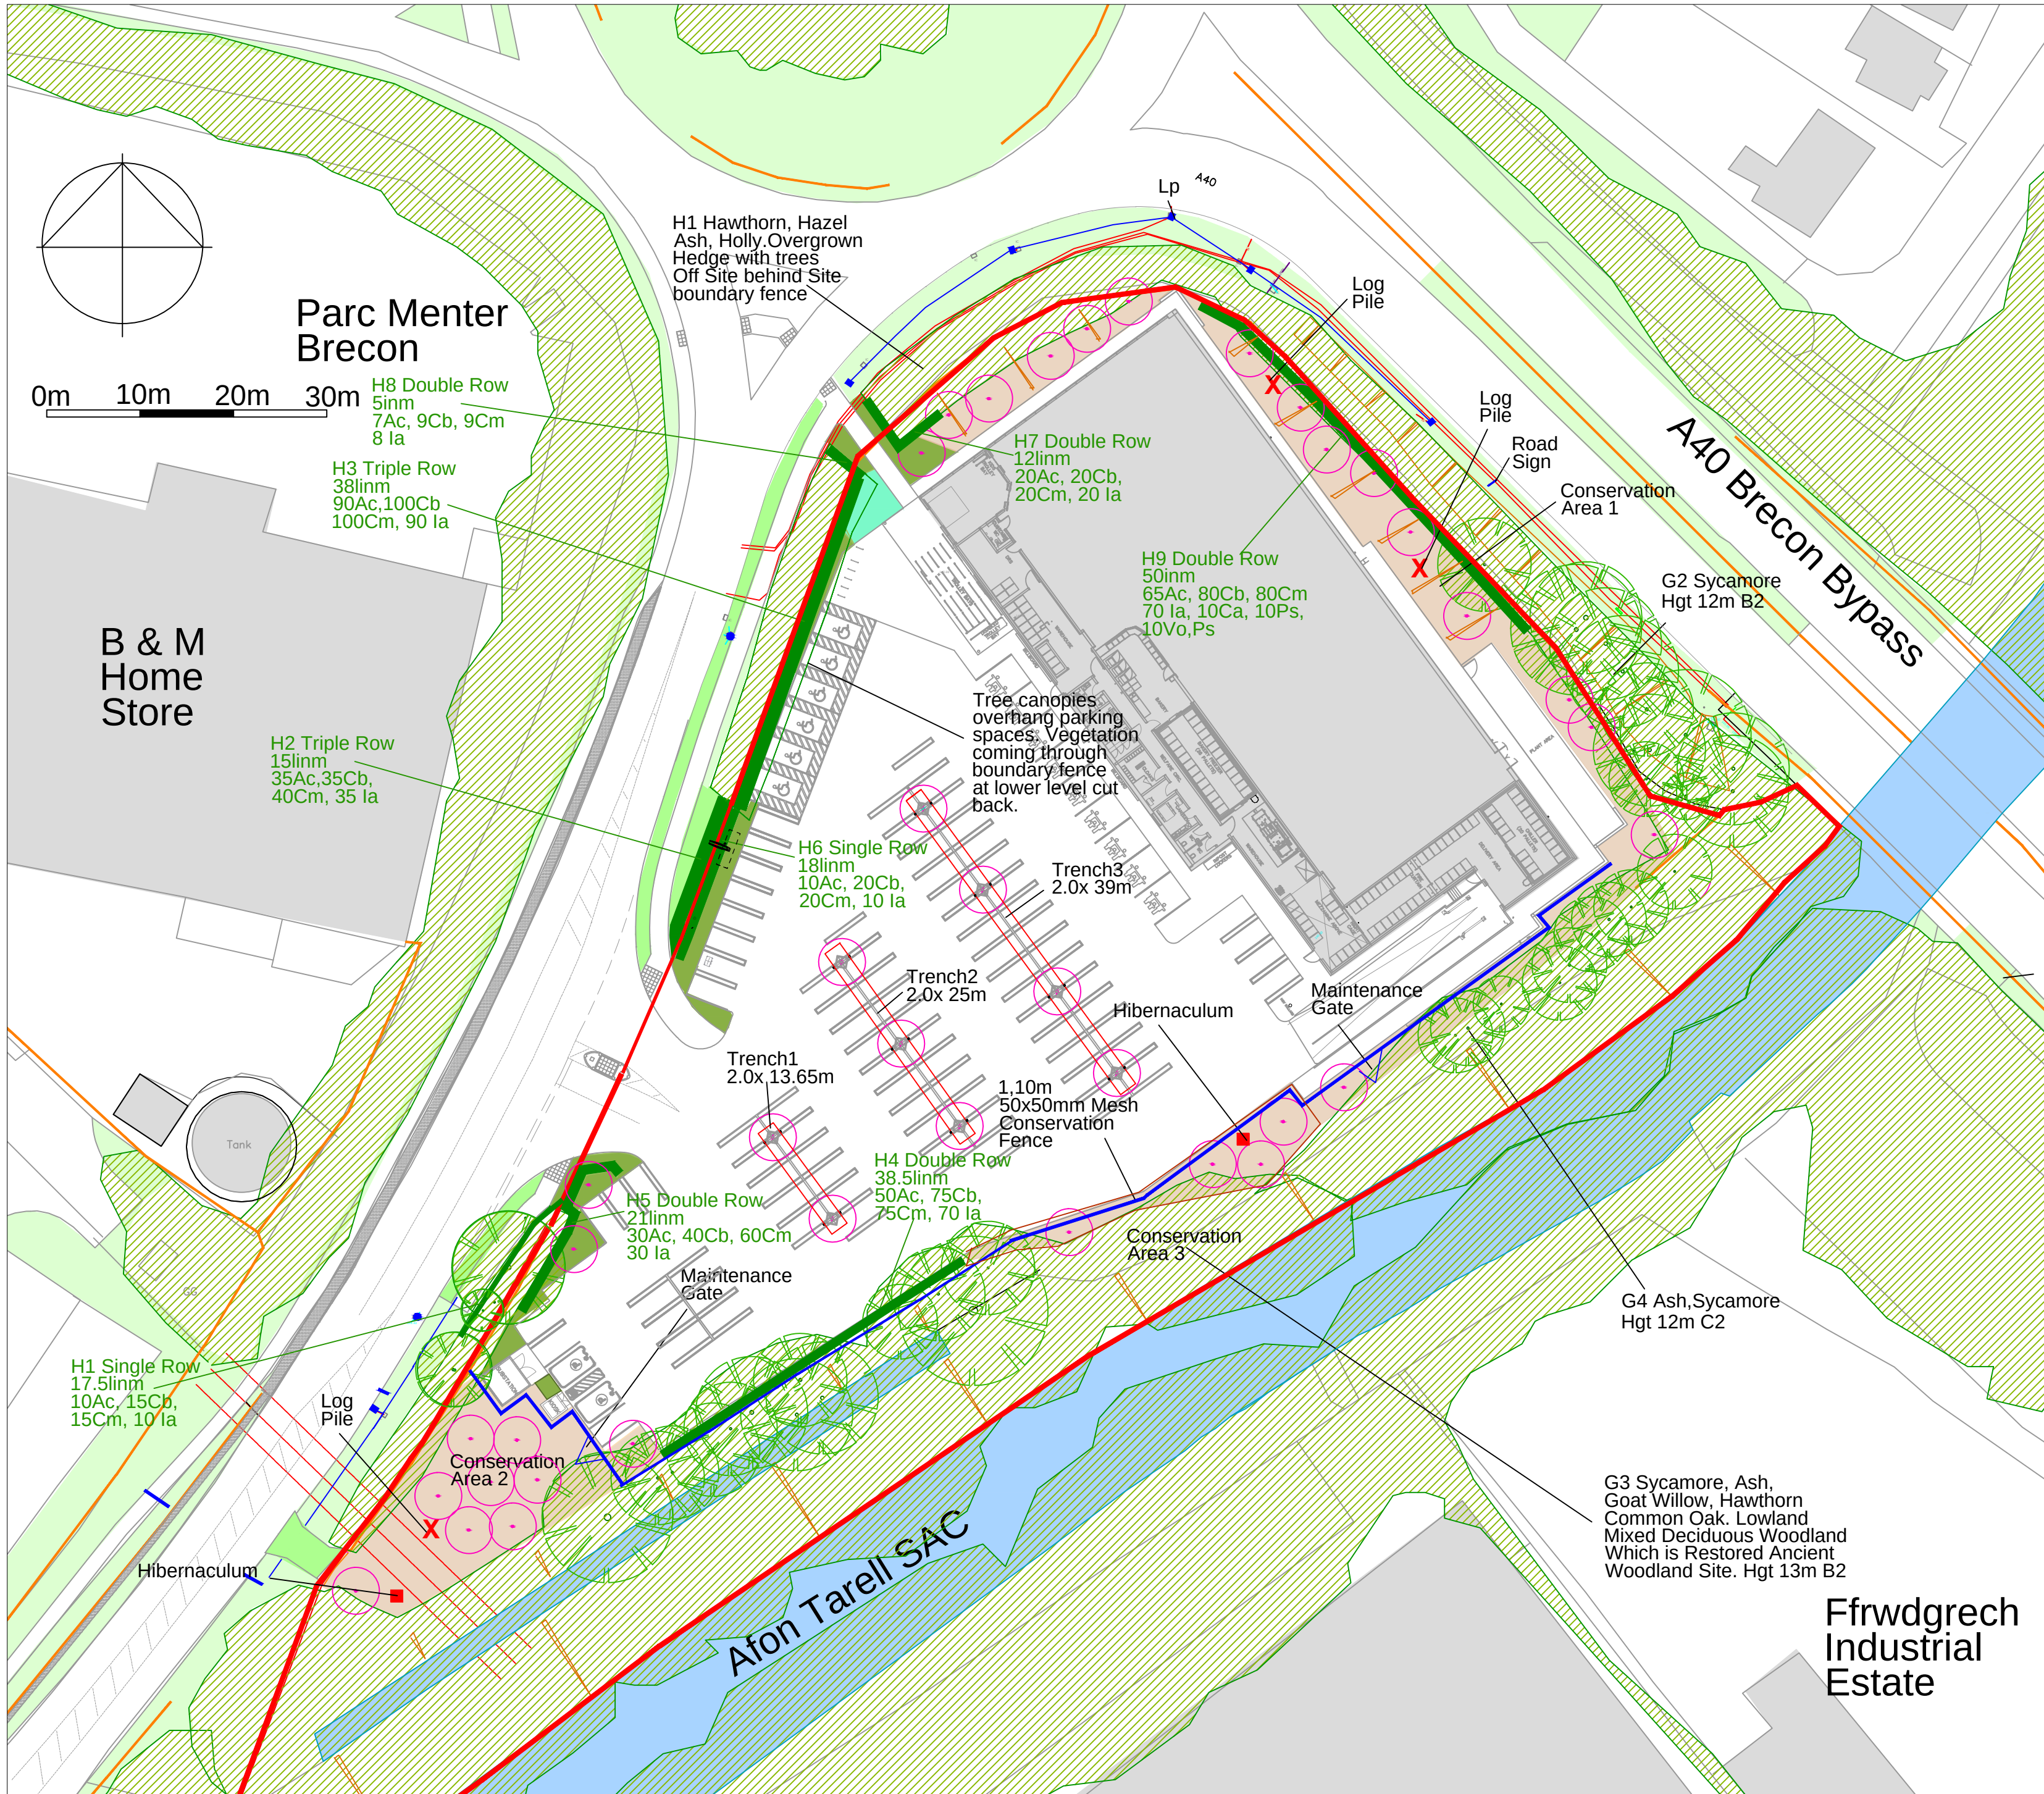

CA-2026-BRKM-03 Rev A
24 Sept 2026
Revised boundary

Corscadden Associates
77 Fairleigh Road
Cardiff. CF11 9JW
Tel 07966 423074
email ca@corscaddenassociates.com

Project
**KINGS MEADOW
A470 BRECON
LD3 8EG**

Drawing Title
PROPOSALS OVERALL

Scale
1:500 at A2

Date
1 Sept 2026

Drawing No
173 CA-2026-BRKM-03 Rev A