




TYPICAL SIDE ELEVATION OF TRENCH

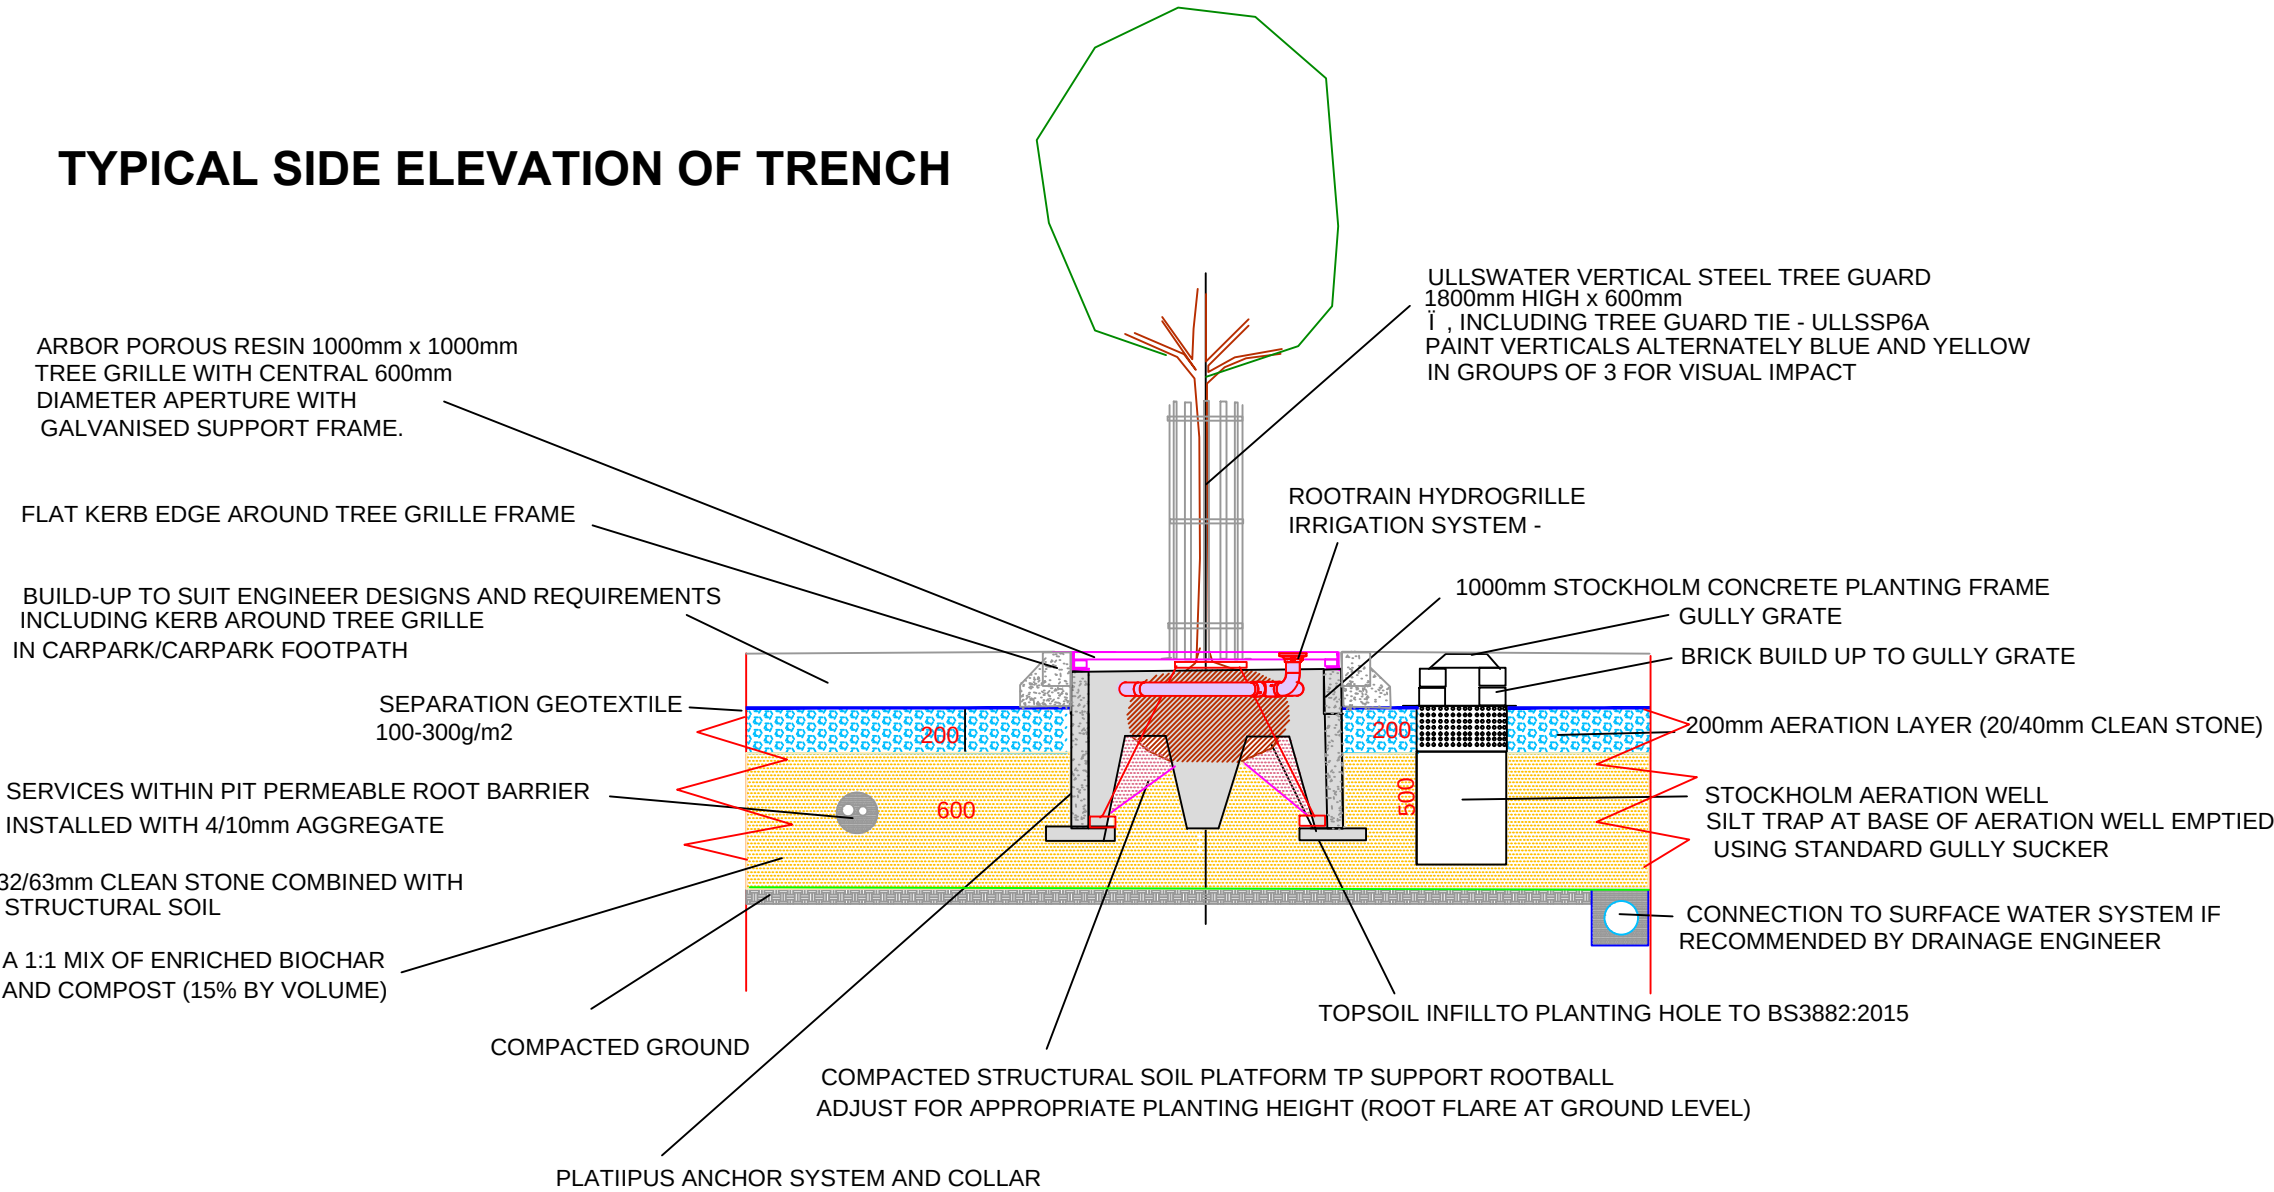

SIDE ELEVATION OF TRENCH WIDTH

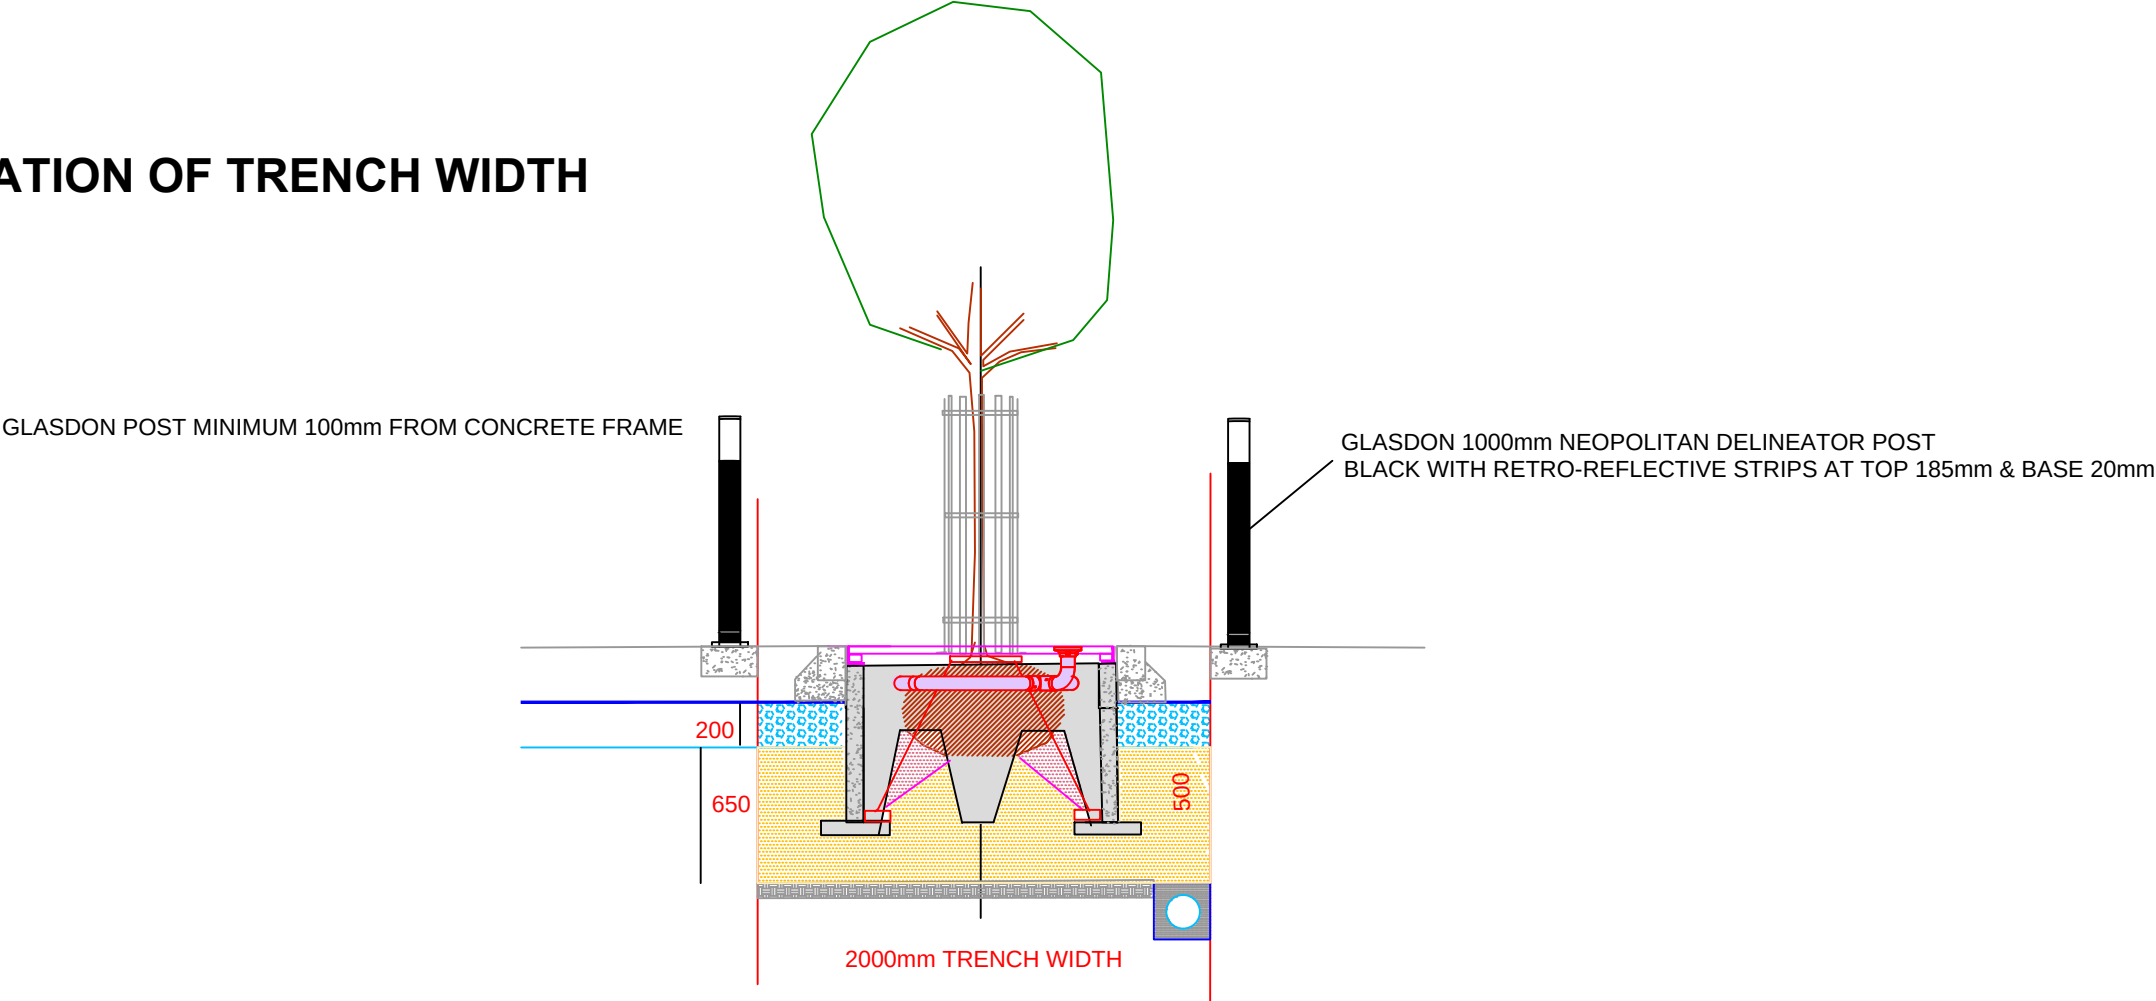

13.65 TRENCH 1 LENGTH
25m TRENCH 2 LENGTH
38m TRENCH 32 LENGTH

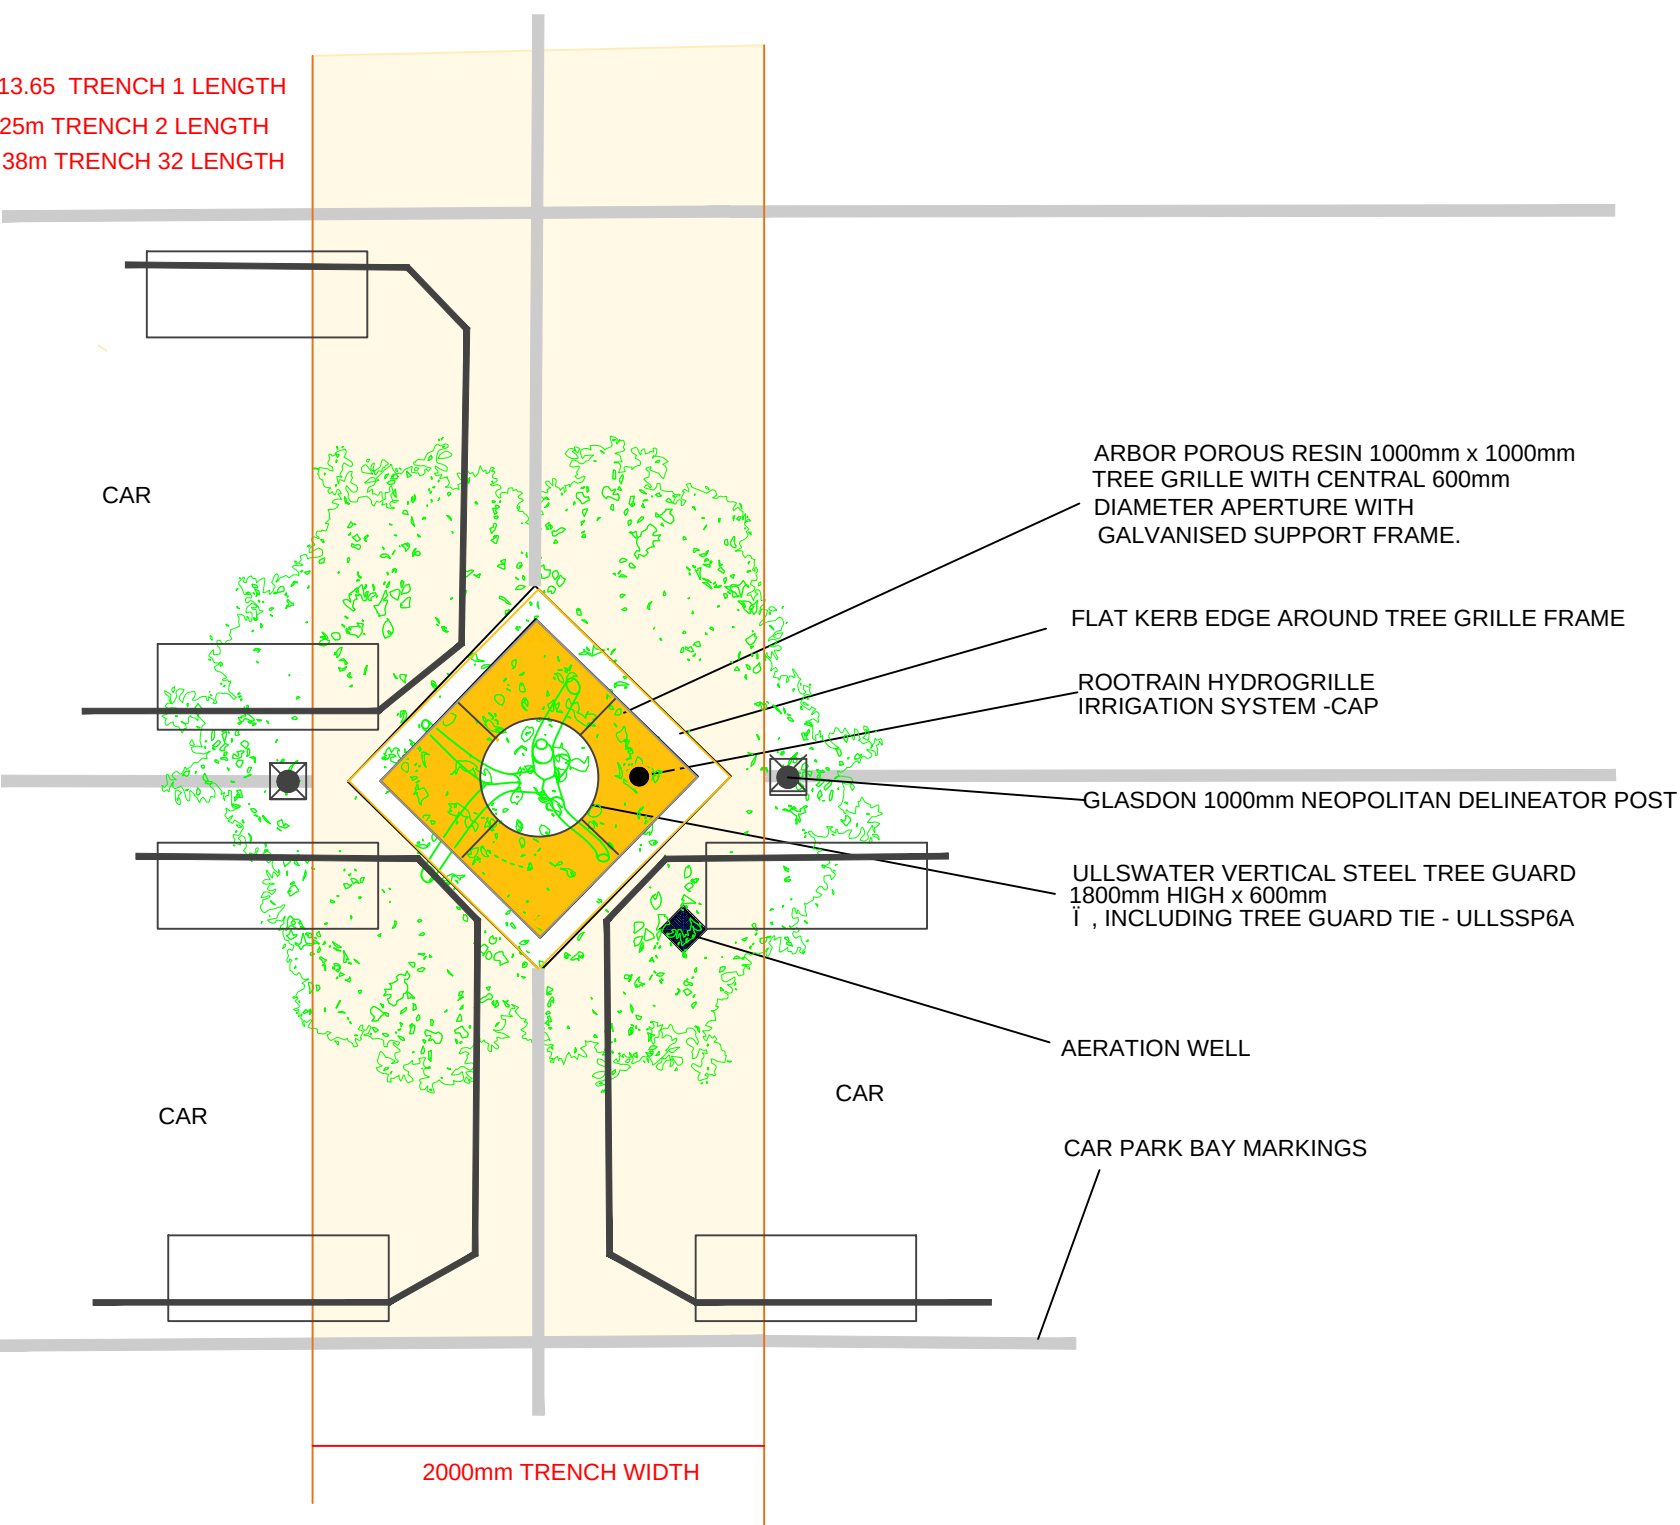

STRUCTURAL TREE PIT PLAN
ADVANCED NURSERY STANDARD

Provide Stockholm Structural Tree Trench or other approved equivalent.



Corscadden Associates
77 Fairleigh Road
Cardiff. CF11 9JW
Tel 07966 423074
email ca@corscaddenassociates.com

Project
**KINGS MEADOW
A470 BRECON
LD3 8EG**

Drawing Title
STRUCTURAL TREE PIT

Scale
AS Given

Date
22 Sept 2026

Drawing No
173 CA-2026-BRKM-07