

SURFACE KEY

200mm x 100mm BLOCK PAVING TO PEDESTRIAN ROUTES AND STORE ENTRANCE. PAVING TO BE LAID IN A STRETCHER BOND PATTERN COLOUR: DARK GREY/ ANTHRACITE

CONCRETE DELIVERY YARD AND PLANT ROOM

FOOTWAY SMA TO PEDESTRIAN ROUTES.


2 BITUMINOUS LAYER TO CAR AND LIGHT VEHICLE CAR PARK LOCATIONS.

3 BITUMINOUS LAYER TO ACCESS ROAD AND HGV LOCATIONS

PERMEABLE PAVED AREAS WITH PERFORATED DRAINAGE UNDERNEATH

REFER TO LANDSCAPING ARCHITECTS DRAWINGS AND DETAILS FOR ALL SOFT LANDSCAPING SPECIFICATIONS AND FINISHES

YELLOW / WHITE & GREEN AS INDICATED THERMOPLASTIC LINING TO DENOTE ALL CAR PARKING SPACES

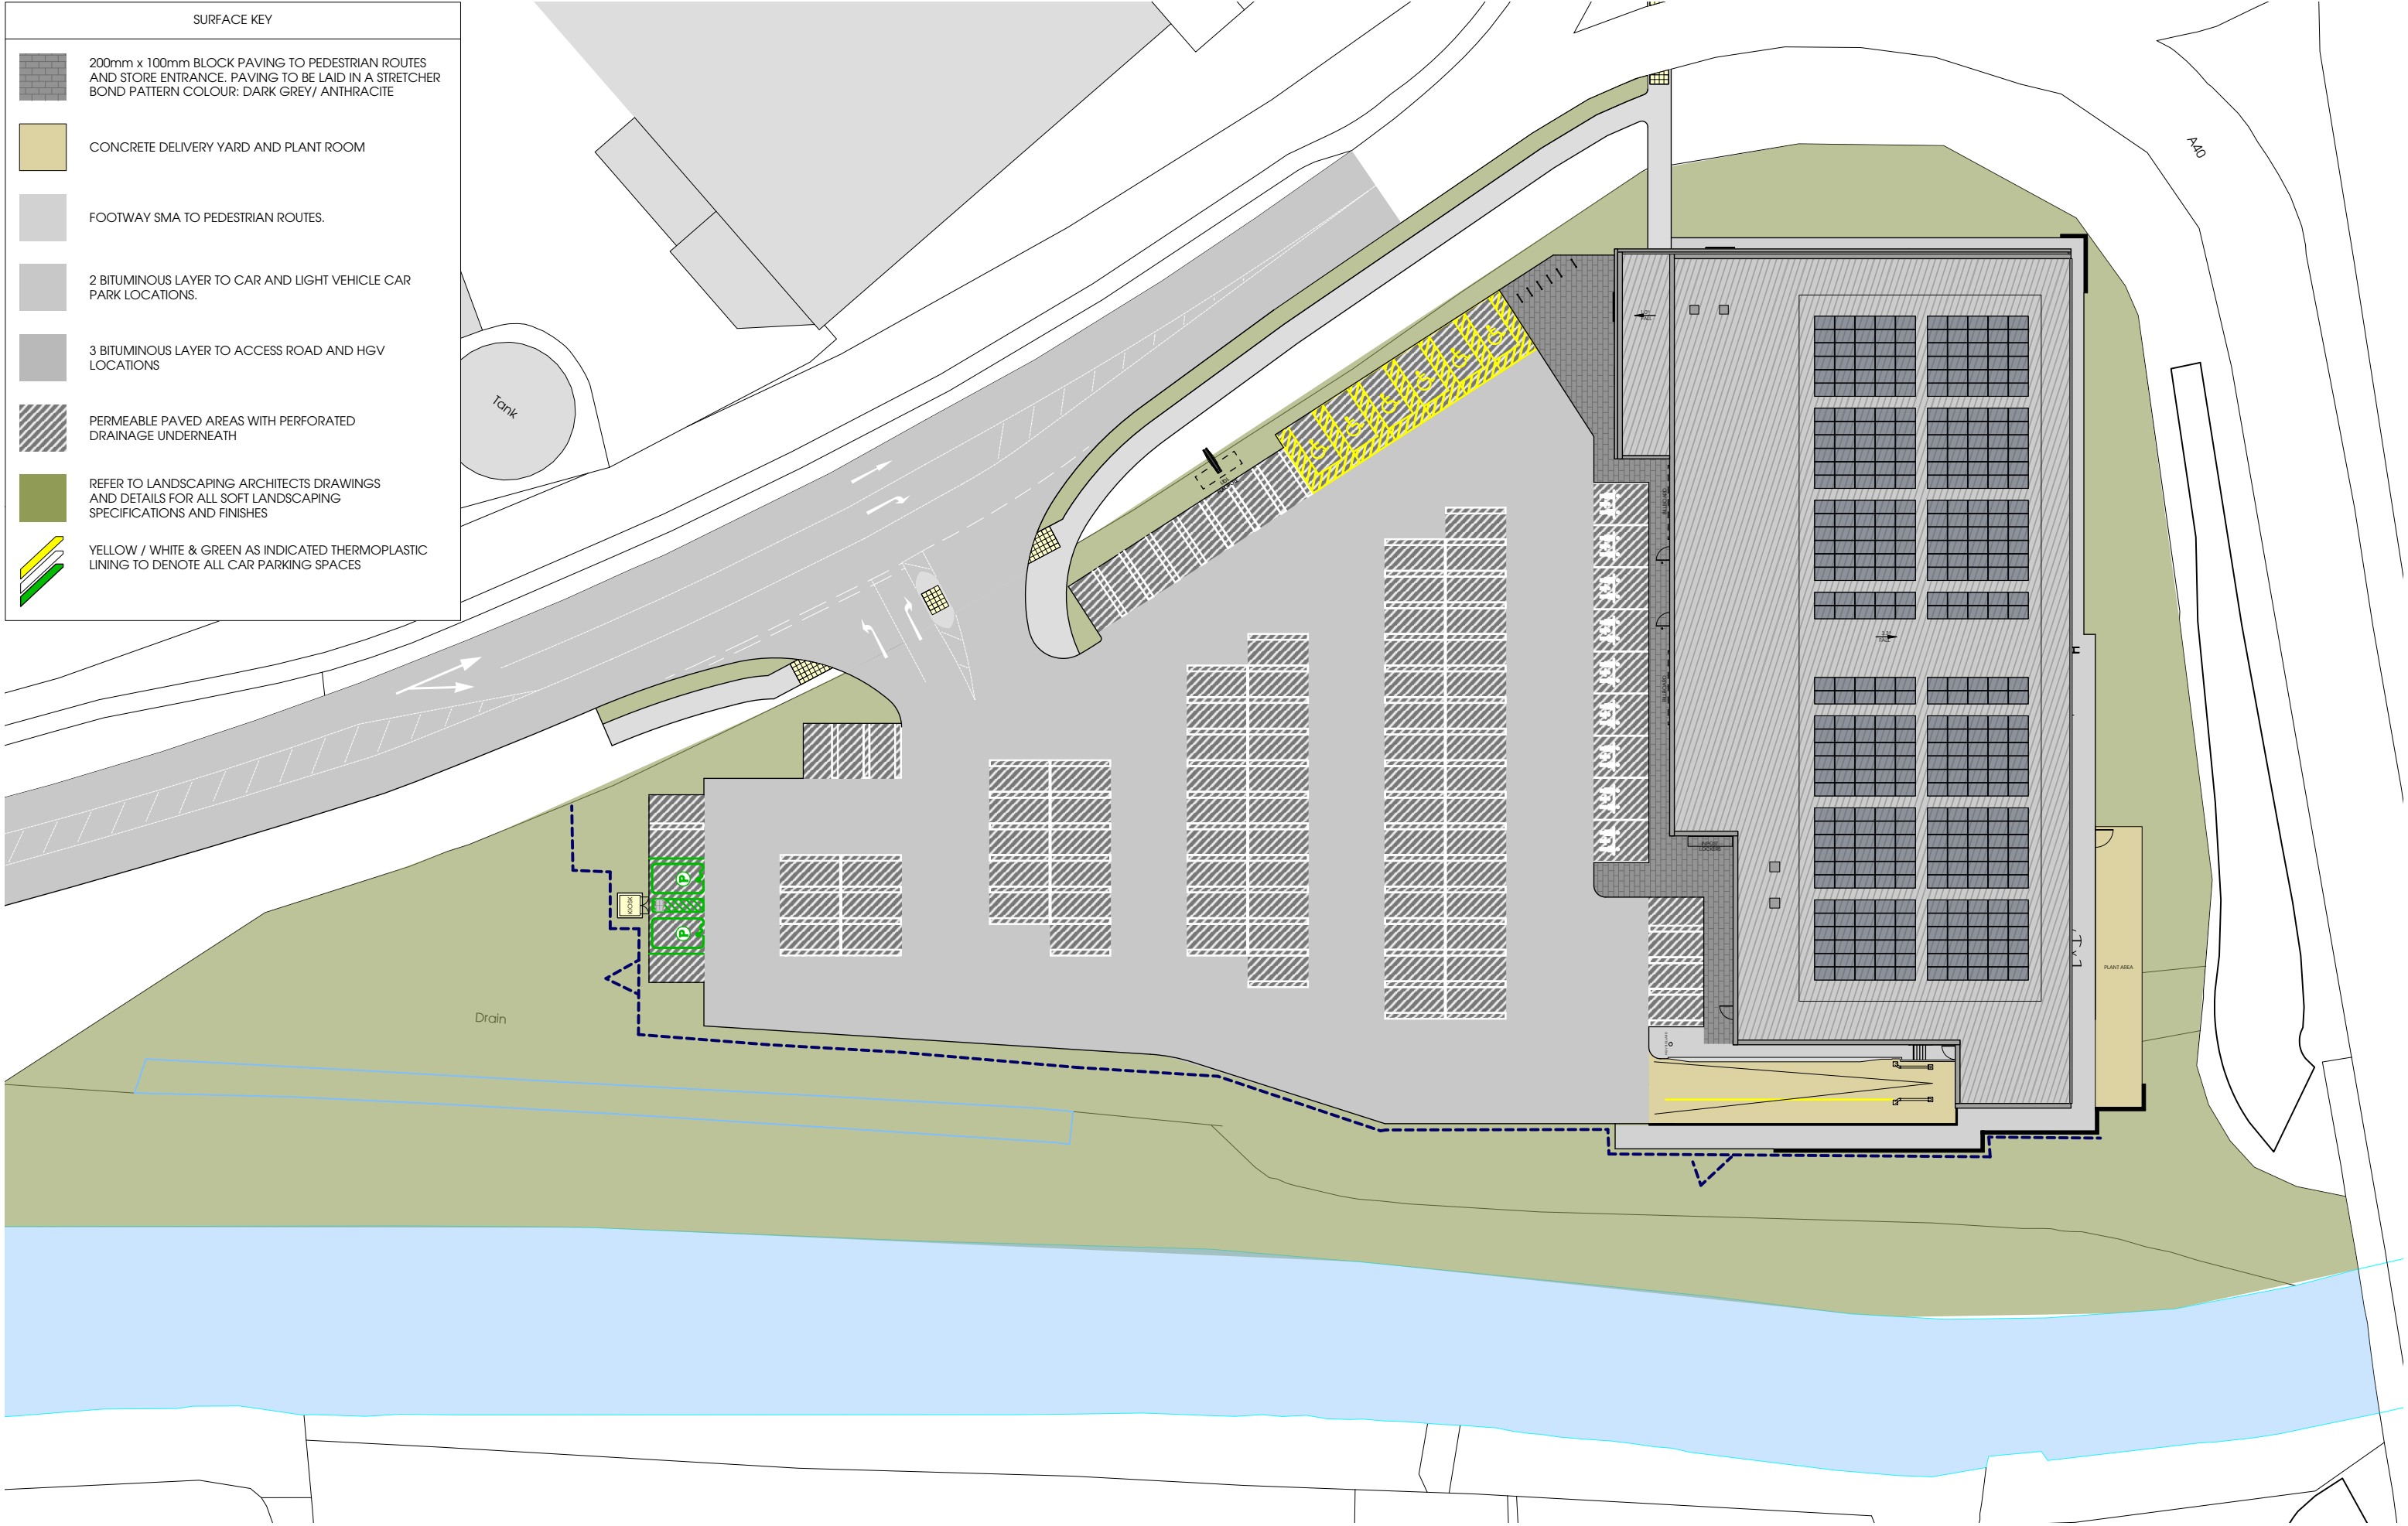


THIS DRAWING IS COPYRIGHT, AND REMAINS THE PROPERTY OF HTC ARCHITECTS. IT MUST NOT BE REPRODUCED, USED, DISCLOSED OR TRANSMITTED TO THIRD PARTIES IN ANY FORM, IN WHOLE OR IN PART, WITHOUT PRIOR WRITTEN PERMISSION.

ALL DIMENSIONS SHOULD BE CHECKED ON SITE BEFORE WORK COMMENCES

SUBJECT TO RECEIPT OF TITLE DEED

DESIGN SUBJECT TO FURTHER SURVEYS AND CONSULTANT INFORMATION

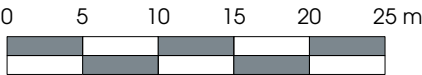

Rev.	Date	Description	MS	NG	Drawn
B	18/09/2026	design.			
A	10/09/2026	Site Boundary removed from the drawing.			

htcarchitects

York Place Studio
8 Britannia Street
Leeds
LS1 2DZ
T:(0113) 244 3457
W: www.htcarchitects.co.uk
E: info@htcarchitects.co.uk

client
Lidl GB Ltd.

project
Kings Meadow -
Brecon LD3 8LQ
drawing title
Proposed Surface
Treatments Plan

date
August2026
status
Planning
scale
1:500 @ ISO A3
drawn
BMS checked -
job no.
3223 dwg no. P414 rev. B