

BOUNDARY KEY

PROPOSED - EXPOSED REINFORCED CONCRETE RETAINING WALL WITH 1.1M STEEL HANDRAIL

PROPOSED - 2M LIDL SPEC GREY PALADIN FENCE

PROPOSED - PALADIN FENCE WITH ACCESS GATES


OPEN BOUNDARY

PROPOSED - 1.1M 50X50MM MESH CONSERVATION FENCE WITH TWO MAINTENANCE GATES

EXISTING - BOUNDARY TREATMENT TO REMAIN

PROPOSED - 1.8m SOLID TIMBER FENCE - ALONG THE RETAINING WALL TIMBER FENCE TO BE FIXED ON TOP OF RETAINING WALL TO MATCH THE OVERALL HEIGHT OF 1.8m

PROPOSED - STONE FACED RETAINING WALL

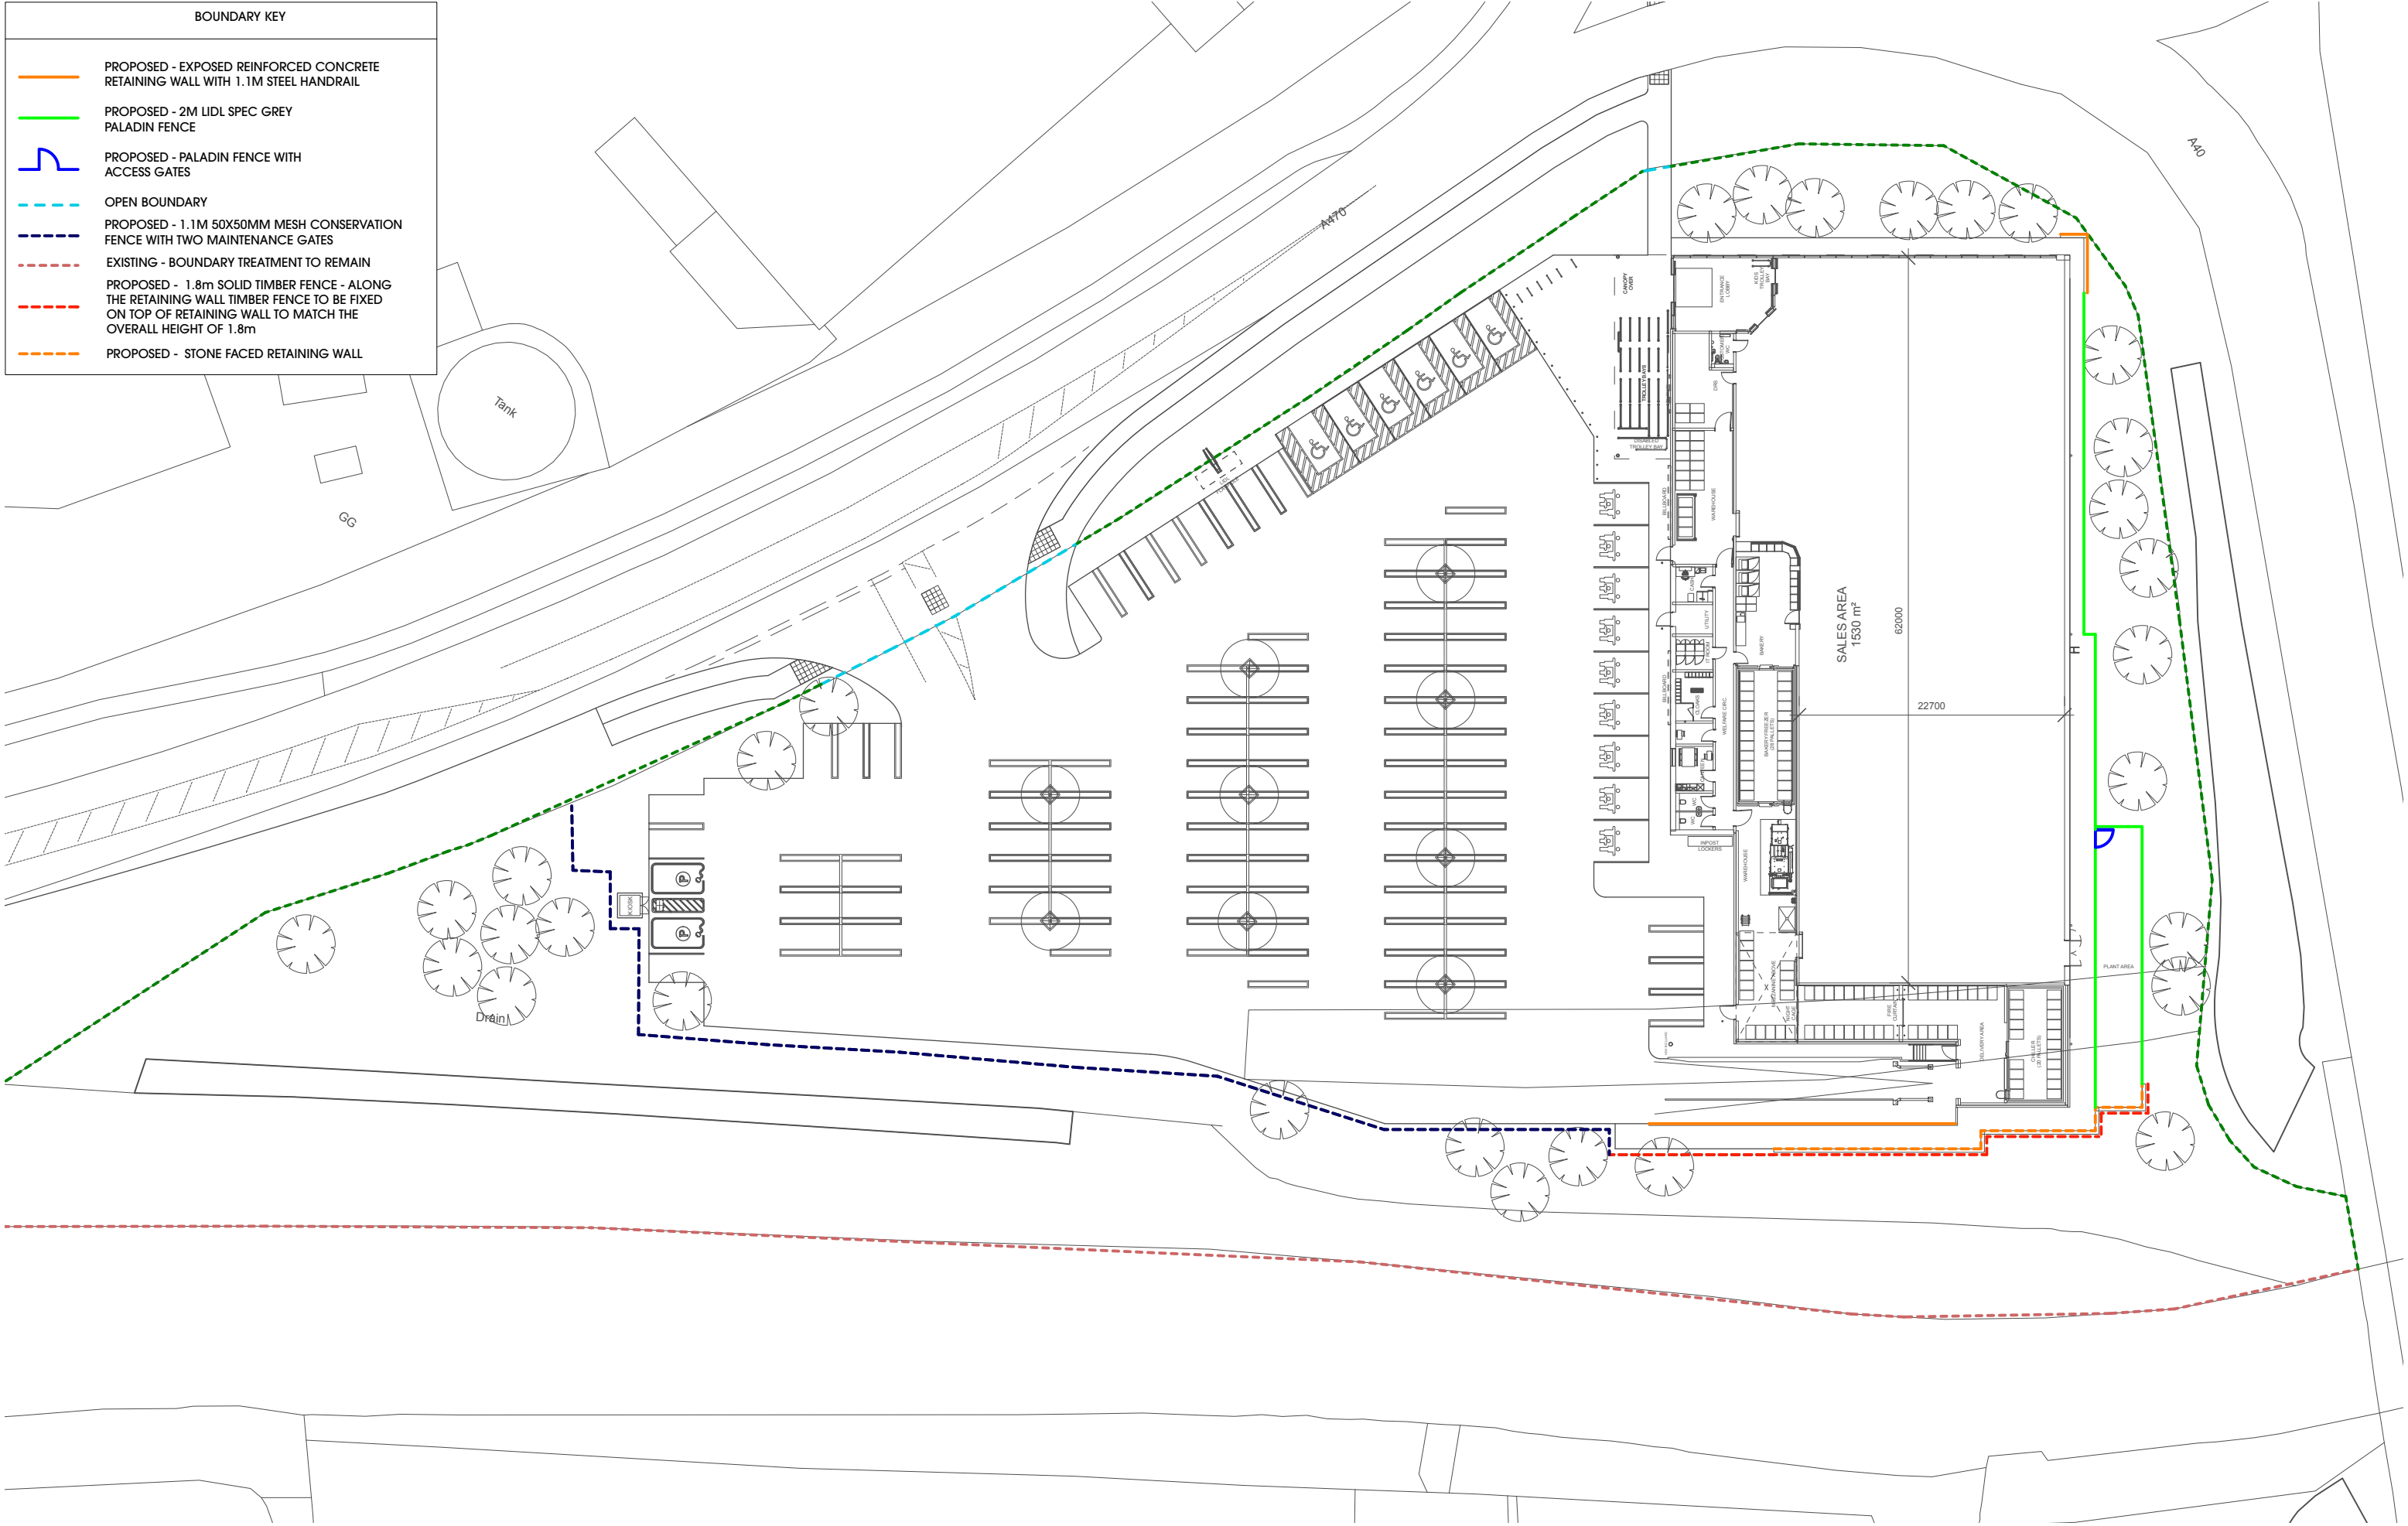

THIS DRAWING IS COPYRIGHT, AND REMAINS THE PROPERTY OF HTC ARCHITECTS. IT MUST NOT BE REPRODUCED, USED, DISCLOSED OR TRANSMITTED TO THIRD PARTIES IN ANY FORM, IN WHOLE OR IN PART, WITHOUT PRIOR WRITTEN PERMISSION.

ALL DIMENSIONS SHOULD BE CHECKED ON SITE BEFORE WORK COMMENCES

SUBJECT TO RECEIPT OF TITLE DEED

DESIGN SUBJECT TO FURTHER SURVEYS AND CONSULTANT INFORMATION



C	07/10/2026	Added close boarded timber fence along delivery ramp and plant area	BMS
B	18/09/2026	2nd. EV spaces repositioned sit next to the substation. 1.1m Conservation fence added as per landscape design proposal. Trees and planting amended to suit the latest landscape design.	MS
A	10/09/2026	Boundary Treatments Updated after design review. Key updated accordingly.	NG
Rev.	Date	Description	Drawn

htcarchitects

York Place Studio
8 Britannia Street
Leeds
LS1 2DZ
T:(0113) 244 3457
W: www.htcarchitects.co.uk
E: info@htcarchitects.co.uk

client
Lidl GB Ltd.



project
Kings Meadow -
Brecon LD3 8LQ

drawing title
Proposed Boundary
Treatments Plan

date
August 2026

status
Planning

scale
1:500 @ ISO A3

drawn
BMS checked -

job no.
3223 dwg no. P415 rev. C