
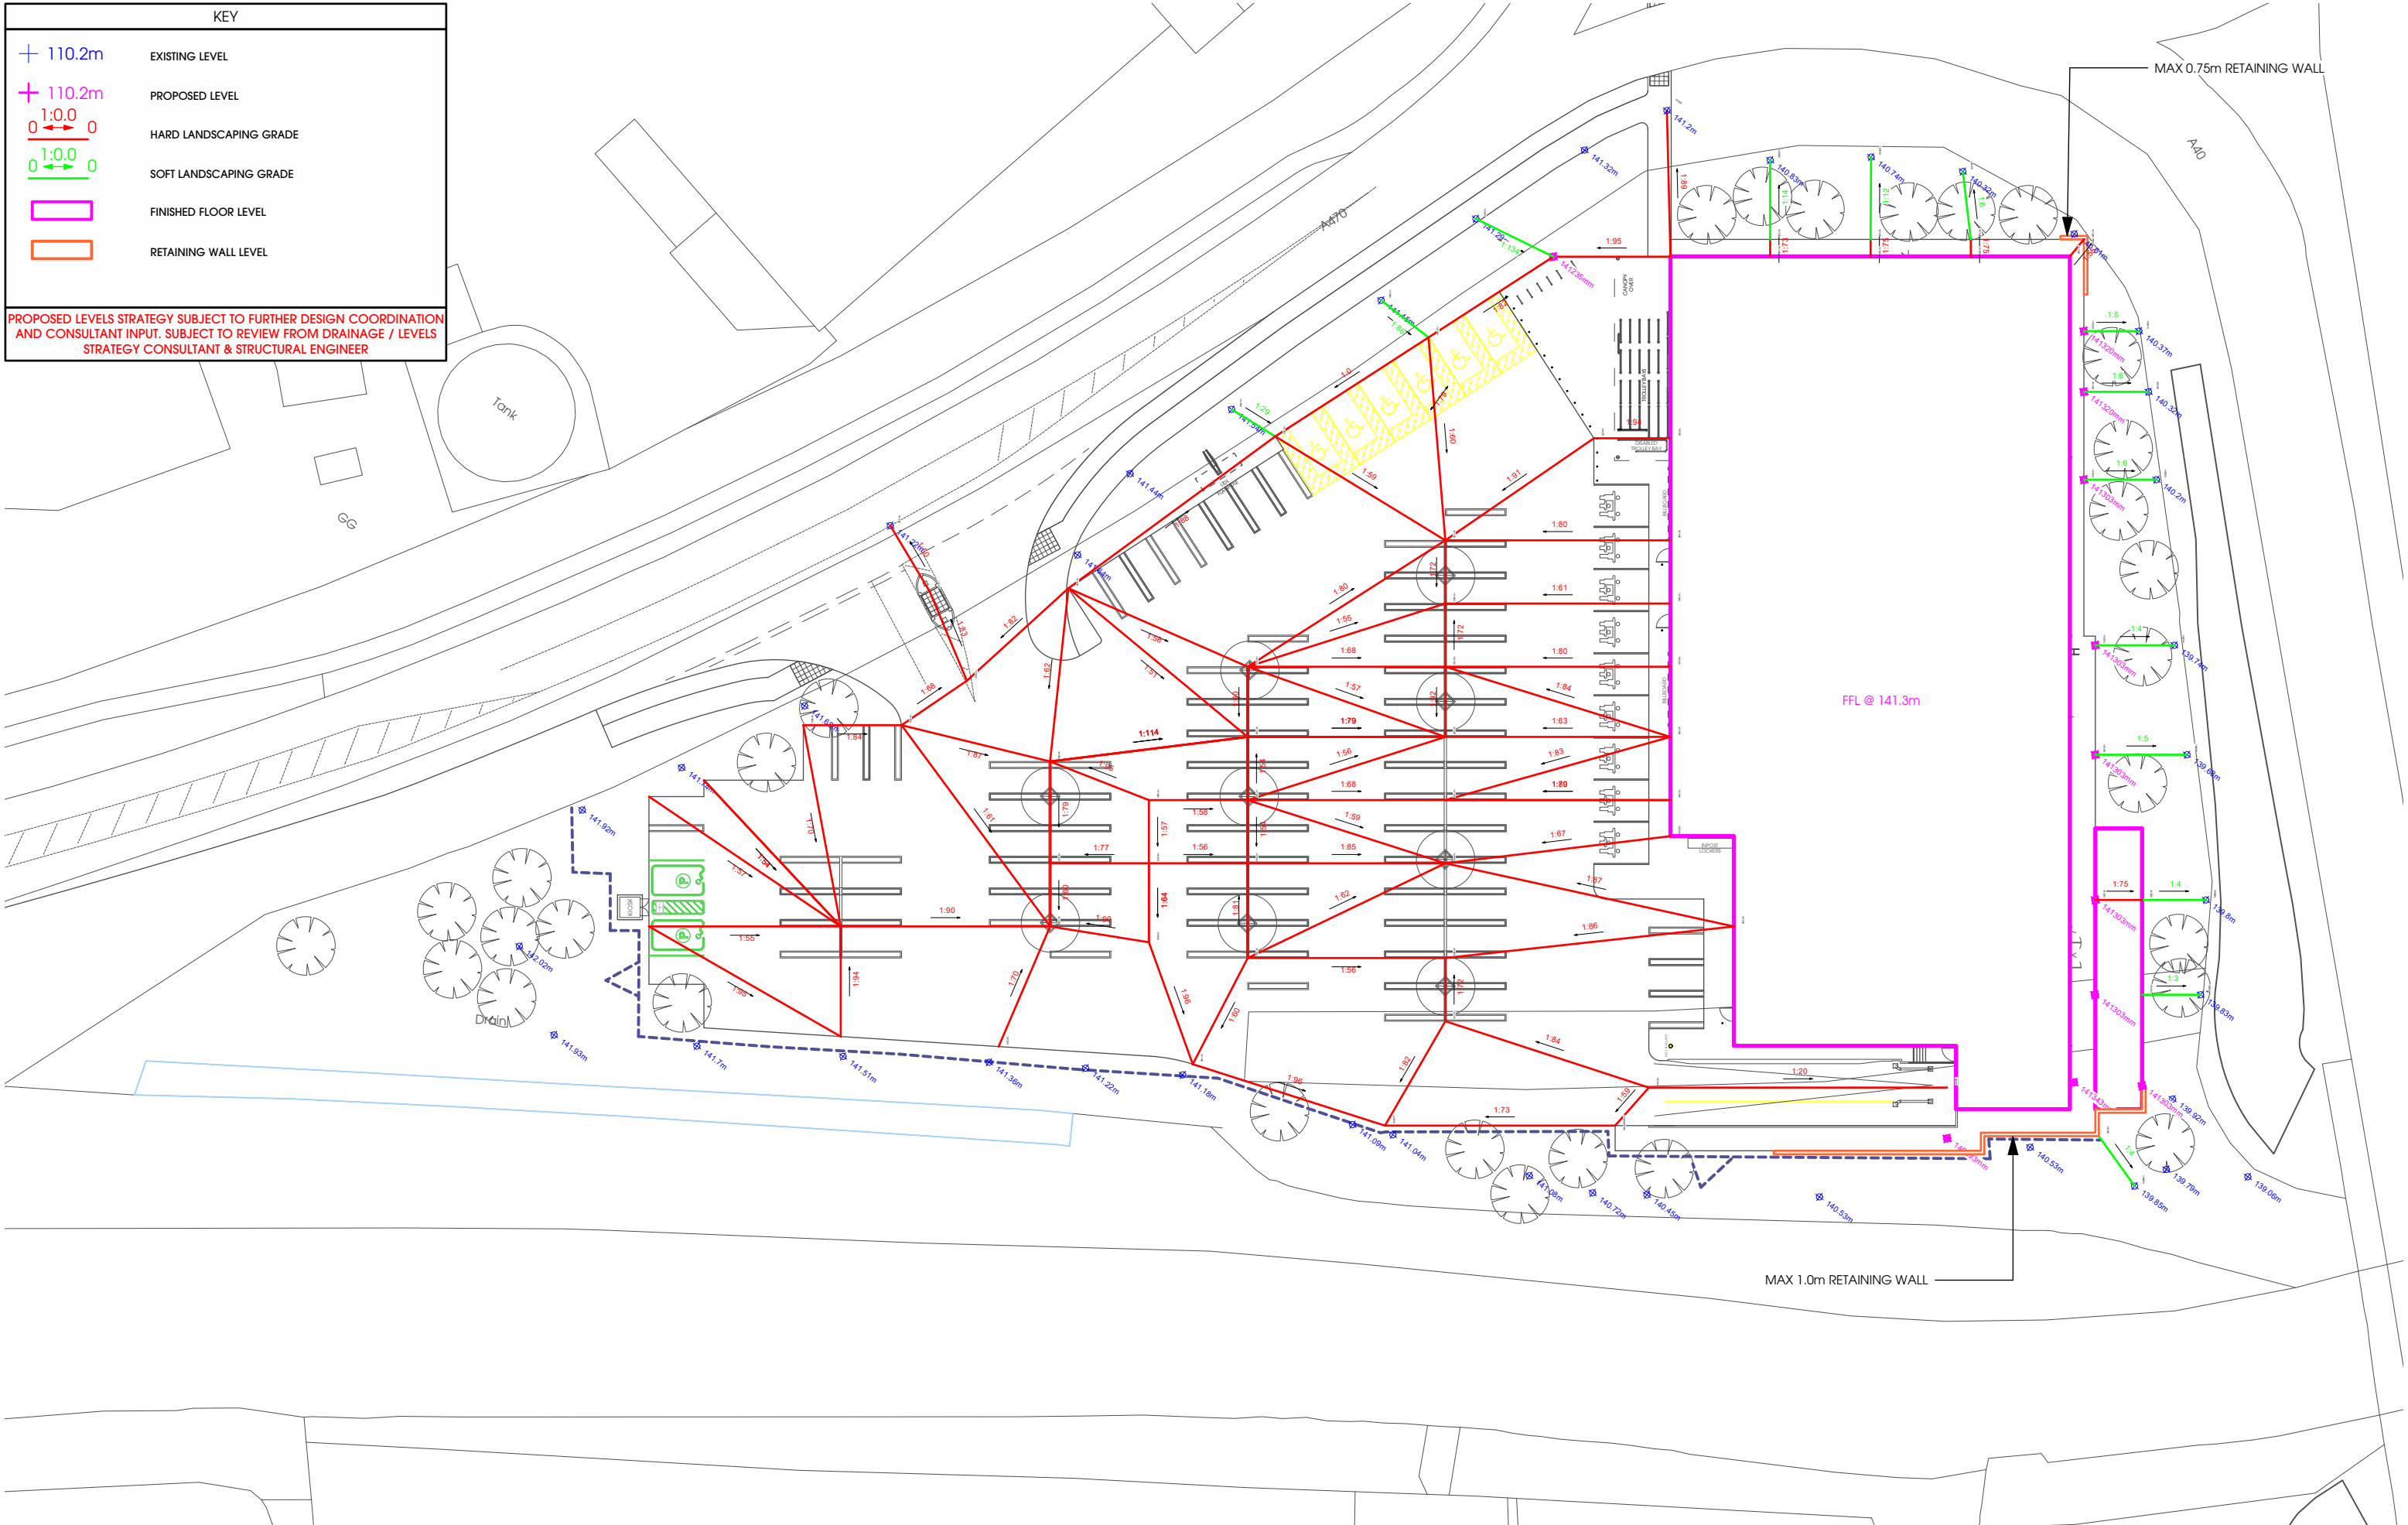
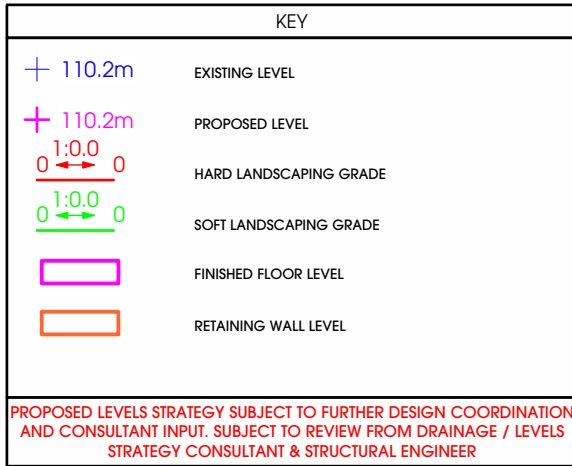


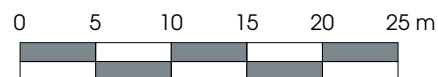

THIS DRAWING IS COPYRIGHT, AND REMAINS THE PROPERTY OF HTC ARCHITECTS. IT MUST NOT BE REPRODUCED, USED, DISCLOSED OR TRANSMITTED TO THIRD PARTIES IN ANY FORM, IN WHOLE OR IN PART, WITHOUT PRIOR WRITTEN PERMISSION.

ALL DIMENSIONS SHOULD BE CHECKED ON SITE BEFORE
WORK COMMENCES

SUBJECT TO RECEIPT OF TITLE DEED

DESIGN SUBJECT TO FURTHER SURVEYS
AND CONSULTANT INFORMATION

A	18/09/2026	2no. EV spaces repositioned sit next to the substation. 1.1m Conservation fence added as per landscape design proposal. Trees and planting amended to suit the latest landscape design.	MS
Rev.	Date	Description	Drawn

htcarchitects

York Place Studio
8 Britannia Street
Leeds
LS1 2DZ

T:(0113) 244 3457

W: www.htcarchitects.co.uk
E: info@htcarchitects.co.uk

client
Lidl GB Ltd.



project
Kings Meadow -
Brecon LD3 8LQ

drawing title

Proposed Levels Strategy

date August 2026
status Planning
scale 1:500 @ ISO A3
drawn BMS checked -
job no. 3223 dwg no. P416 rev. A